
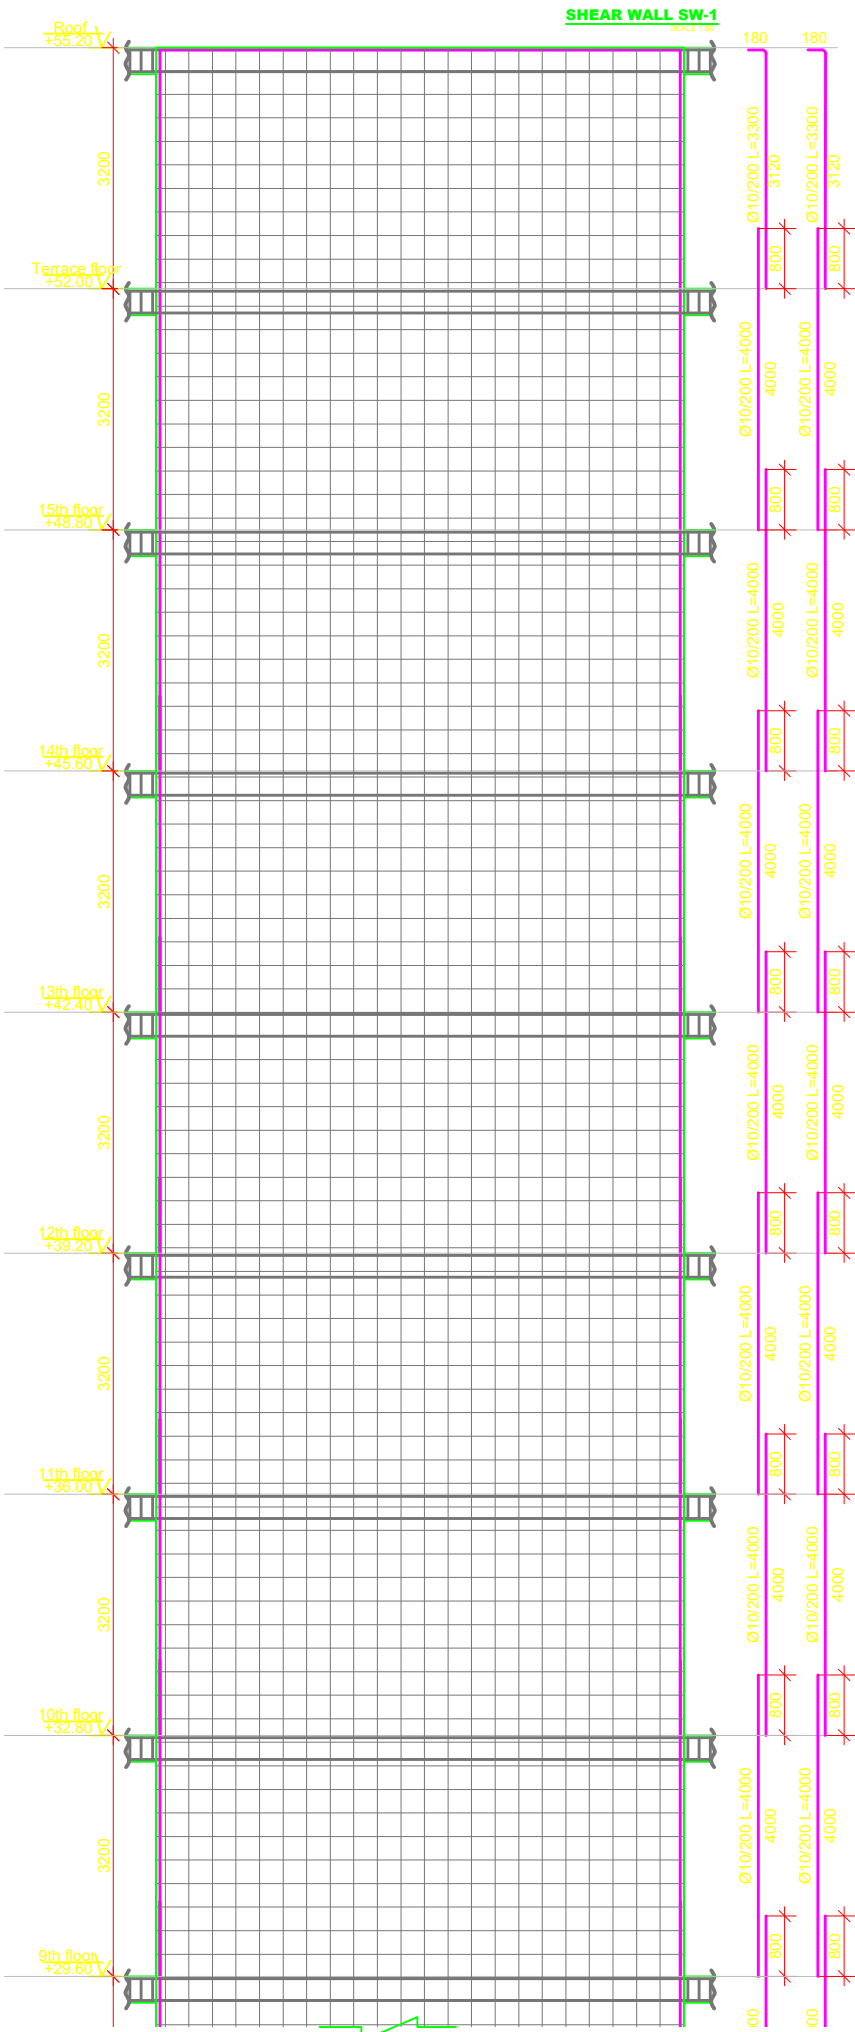


| | | | | | | | | | | | | | | | | | | |
|---|---|----|--|--|--|--|--|--|--|--|--|--|--|------|-------------|----|---|---|
| <div>NOTES</div> <div><div><div>(1) THIS DRAWING IS THE PROPERTY OF BEAM CONSULTING ARCHITECTS AND ENGINEERS PLC. A.A., ETHIOPIA. IT IS NOT ALLOWED TO REPRODUCE ITS CONTENTS IN ANY FORM EXCEPT FOR THE PURPOSE FOR WHICH IT IS INTENDED.</div><div>(2) THIS DRAWING IS NOT TO BE SCALED. STATED DIMENSIONS ONLY ARE TO BE CONSIDERED.</div><div>(3) ANY DISCREPANCIES ARE TO BE BROUGHT TO THE ATTENTION OF THE ENGINEER AND RESOLVED BEFORE COMMENCEMENT OF ANY WORK.</div><div>(4) SITE WORK AND LEVELS COULD BE RE-ARRANGED ON SITE.</div><div>(5) CROSS-CHECK ALL ARCHITECTURAL, STRUCTURAL, ELECTRICAL, SANITARY & MECHANICAL DRAWINGS COMMENCING CONSTRUCTION AND IF ANY DISCREPANCY IN OBSERVED PLEASE REPORT TO ARCHITECT.</div></div><div><div>(6) THE CONTRACTOR IS OBLIGED TO INFORM THE CONSULTANT OF DISCREPANCIES, IF ANY, BETWEEN THESE DRAWINGS AND THE WORKS. THE CONTRACTOR SHALL NOT PROCEED WITH THE RELEVANT WORKS UNTIL RECEIPT OF AN INSTRUCTION, IN WRITING, BY THE CONSULTANT.</div><div>no part of this document may be reproduced,stored or transmitted in any means,without the previous written permission of the author copyright ©</div></div></div> | <div><div><div>Drawing status</div><div><div><div><input type="checkbox"/> SCHEMATIC DRAWINGS</div><div><input type="checkbox"/> FOR CONSTRUCTION</div></div><div><div><input type="checkbox"/> PRELIMINARY DESIGN</div><div><input type="checkbox"/> FINAL DESIGN</div></div><div><div><input type="checkbox"/> NEW</div><div><input type="checkbox"/> MODIFIDE</div><div><input type="checkbox"/> AS BUILT</div></div></div></div><div><div>REVISIONS</div><table><tr><td></td><td></td><td></td></tr><tr><td></td><td></td><td></td></tr><tr><td></td><td></td><td></td></tr><tr><td></td><td></td><td></td></tr><tr><td>Rev.</td><td>Discription</td><td>BY</td></tr></table></div></div> | | | | | | | | | | | | | Rev. | Discription | BY | <div><div><div>ABRAHAM LELISA CEO & GENERAL MANAGER</div><div>Address: Addis Ababa, Ethiopia Email:contact.abrahamlelisa@gmail.com Tel:+251 91 212 5550</div></div><div><div>PROJECT</div><div>Mixed Use Building [2B+G+18+Terrace]</div></div><div><div>OWNER</div><div>ATO YEHUALASHET LEMA W/MESKEL</div></div><div><div>LOCATION</div><div>Addis Ababa, Woreda - 04, Block No. 07, Parcel 08 Title deed no. - Bole/06/110/1954/06</div></div><div><div>DRAWING TITLE</div><div>COLUMN REIN.</div></div></div> | <div><div><div><div><div><div></div></div><div>BEAM</div></div><div>CONSULTING ARCHITECTS & ENGINEERS</div><div>Experience the Quality you Deserve!</div><div>Copyright BEAM ARCHITECTS AND ENGINEERS Consulting Architects and Engineers P.L.c Tel : +251-920 489 270 E-mail : beamethiopia@gmail.com</div></div><div><div>Scales</div><div>1:50</div></div><div><div>Design Team</div><div>Drawn By</div><div>Approved By</div><div>MERON H.</div><div>ABRAHAM LELISA (PPST 1600)</div></div><div><div>File No. --</div><div>Date</div><div>MAY. 2024</div></div><div><div>Originator</div><div>BEAM ARCHITECTS & ENGINEERS</div></div><div><div>ST</div><div>09/37</div></div></div></div> |
| | | | | | | | | | | | | | | | | | | |
| | | | | | | | | | | | | | | | | | | |
| | | | | | | | | | | | | | | | | | | |
| | | | | | | | | | | | | | | | | | | |
| Rev. | Discription | BY | | | | | | | | | | | | | | | | |

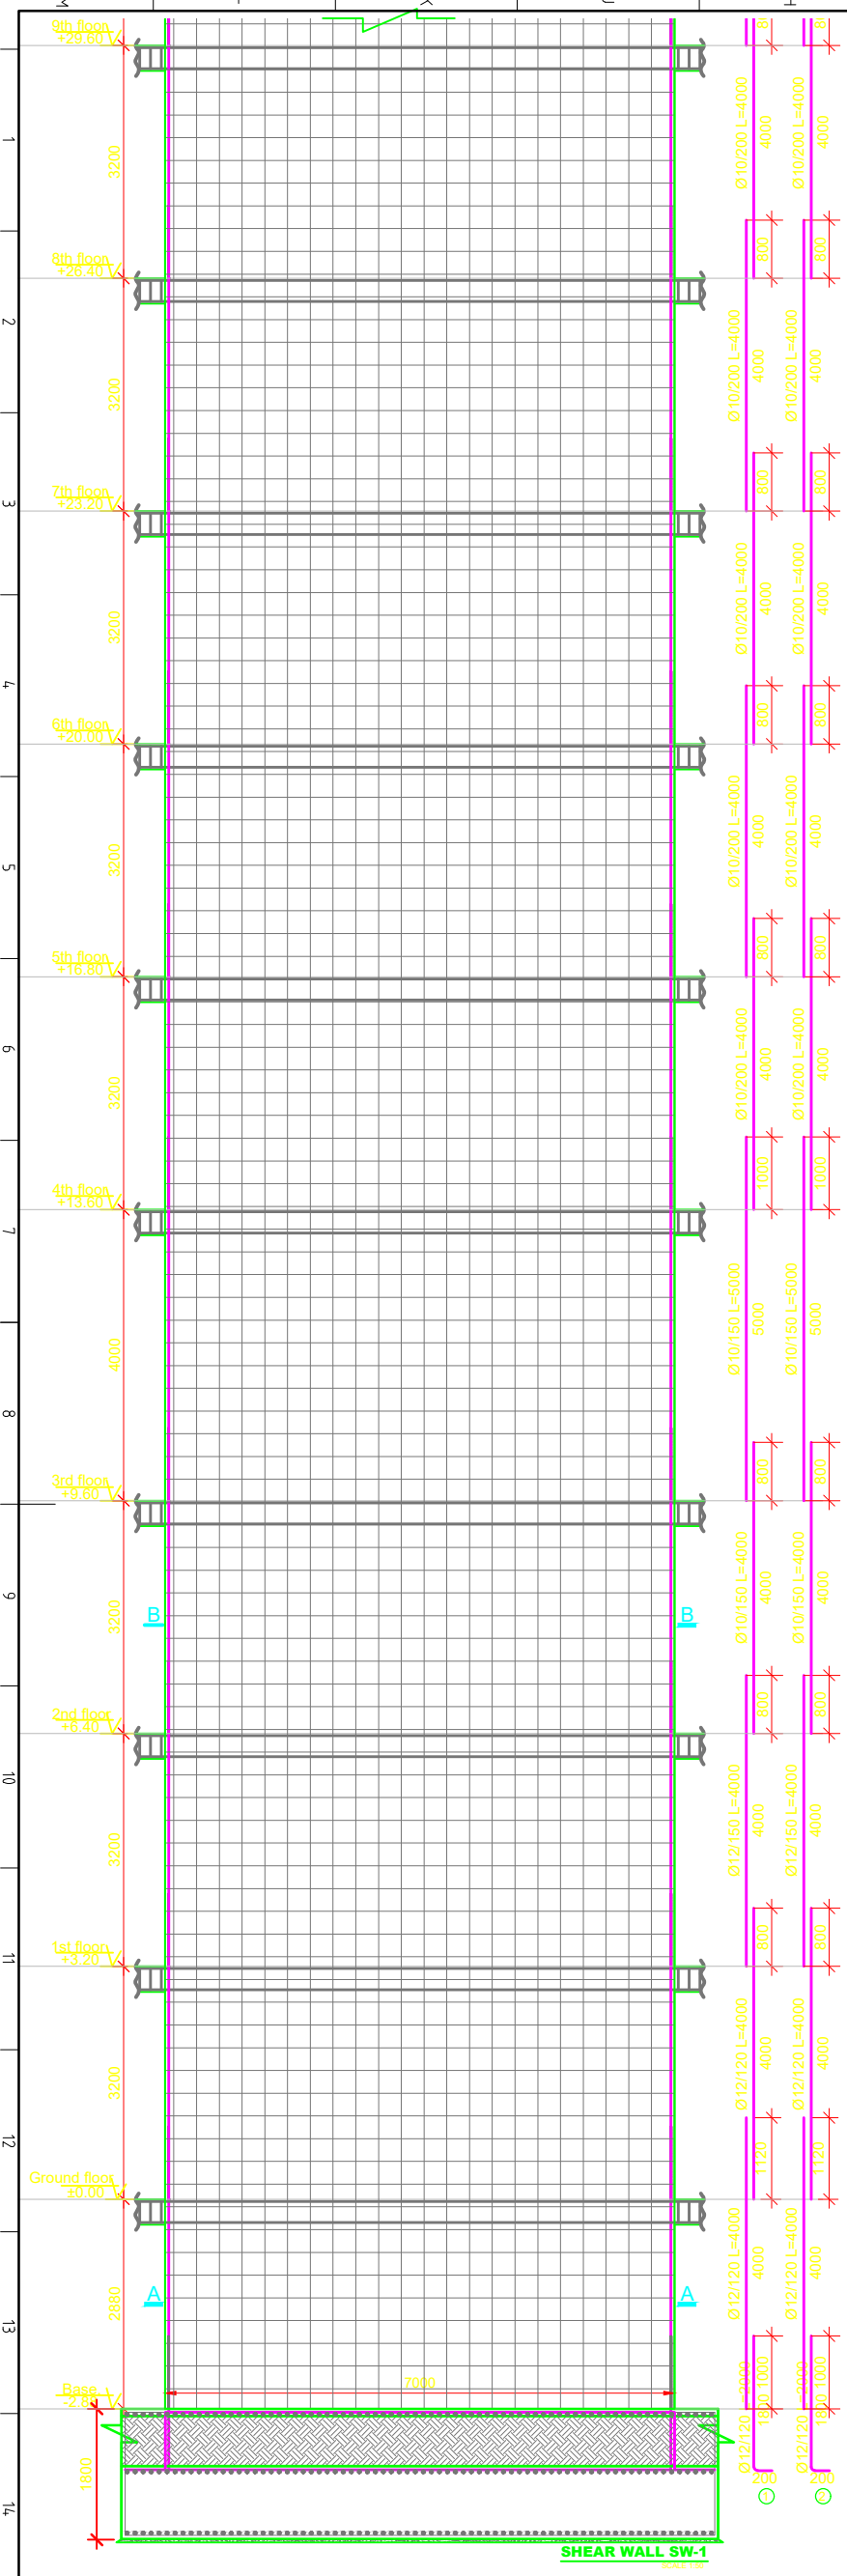

NOTES

(1) THIS DRAWING IS THE PROPERTY OF BEAM CONSULTING ARCHITECTS AND ENGINEERS PLC. A.A., ETHIOPIA. IT IS NOT ALLOWED TO REPRODUCE ITS CONTENTS IN ANY FORM EXCEPT FOR THE PURPOSE FOR WHICH IT IS INTENDED.

(2) THIS DRAWING IS NOT TO BE SCALED. STATED DIMENSIONS ONLY ARE TO BE CONSIDERED.

(3) ANY DISCREPANCIES ARE TO BE BROUGHT TO THE ATTENTION OF THE ENGINEER AND RESOLVED BEFORE COMMENCEMENT OF ANY WORK.

(4) SITE WORK AND LEVELS COULD BE RE-ARRANGED ON SITE.


(5) CROSS-CHECK ALL ARCHITECTURAL, STRUCTURAL, ELECTRICAL, SANITARY & MECHANICAL DRAWINGS COMMENCING CONSTRUCTION AND IF ANY DISCREPANCY IN OBSERVED PLEASE REPORT TO ARCHITECT.

(6) THE CONTRACTOR IS OBLIGED TO INFORM THE CONSULTANT OF DISCREPANCIES, IF ANY, BETWEEN THESE DRAWINGS AND THE WORKS. THE CONTRACTOR SHALL NOT PROCEED WITH THE RELEVANT WORKS UNTIL RECEIPT OF AN INSTRUCTION, IN WRITING, BY THE CONSULTANT.

no part of this document may be reproduced, stored or transmitted in any means, without the previous written permission of the author copyright ©


| | | |
|----------------|--------------------------------------------------------------------------------------------------|----|
| Drawing status | <input type="checkbox"/> SCHEMATIC DRAWINGS <input type="checkbox"/> FOR CONSTRUCTION | |
| | <input type="checkbox"/> PRELIMINARY DESIGN | |
| REVISONS | <input type="checkbox"/> FINAL DESIGN | |
| | <input type="checkbox"/> NEW <input type="checkbox"/> MODIFIDE <input type="checkbox"/> AS BUILT | |
| Rev. | Discription | BY |

| | |
|---|---------------------------------------------------------------------------------------------|
| ABRAHAM LELISA CEO & GENERAL MANAGER Address: Addis Ababa, Ethiopia Email: contact.abrahamlelisa@gmail.com Tel: +251 91 212 5550 | |
| PROJECT | Mixed Use Building [2B+G+18+Terrace] |
| OWNER | ATO YEHUALASHET LEMA W/MESKEL |
| DRAWING LOCATION | Addis Ababa, Woreda - 04, Block No. 07, Parcel 08 Title deed no.- Bole/06/110/1954/06 |
| TITLE | SHEAR WALL REINFORCEMENT |



BEAM
CONSULTING ARCHITECTS & ENGINEERS
Experience the Quality you Deserve!
Copyright BEAM ARCHITECTS AND ENGINEERS
Consulting Architects and Engineers P.L.C.
Tel : +251-920 489 270
E-mail : beamethiopia@gmail.com

| | | |
|-----------------------|----------------------|----------------------------------------------|
| Scales 1:50 | | Originator BEAM ARCHITECTS & ENGINEERS |
| Design Team | Drawn By MERON H. | Approved By ABRAHAM LELISA (PPST 1600) |
| File No. -- | Date MAY. 2024 | ST 10/37 |

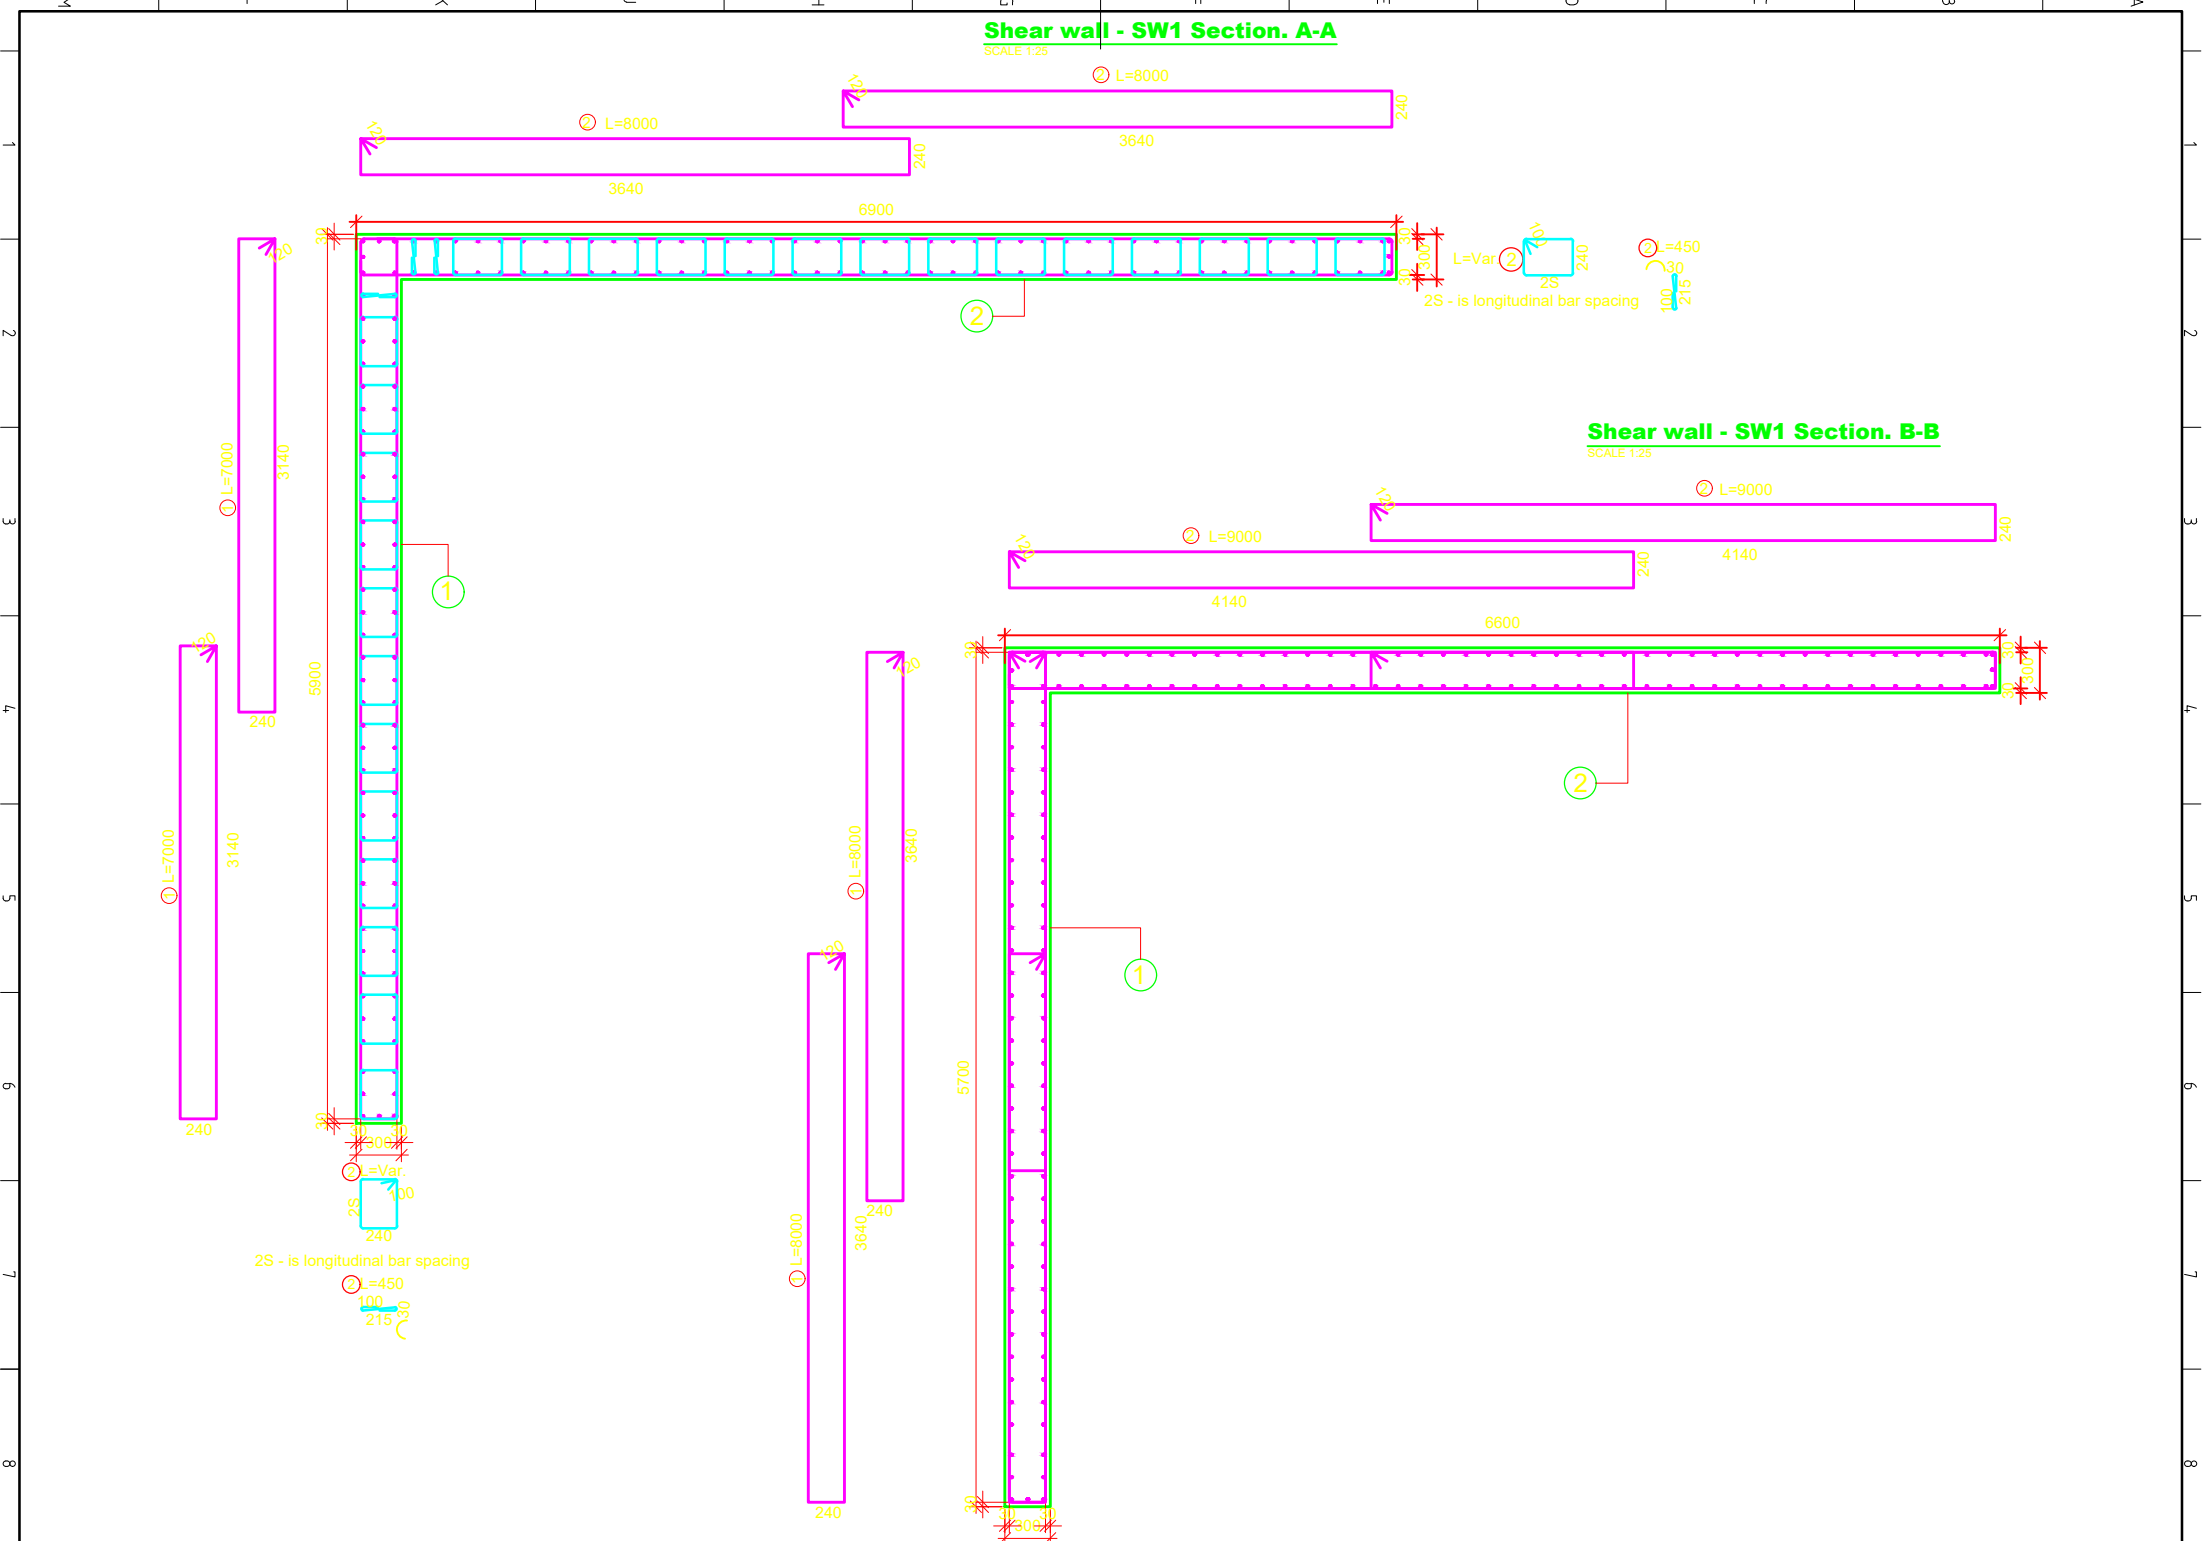

| Floor | Level | SW-1 Section | Shear Reinforcement | | | Note |
|------------|---------|--------------|---------------------|--------|---|------|
| | | | ① | ② | ③ | |
| Terrace | ↘+52.00 | B-B | Ø8/200 | | | |
| 15th Floor | ↘+48.80 | B-B | Ø8/200 | - | - | |
| 14th Floor | ↘+45.60 | B-B | Ø8/200 | - | - | |
| 13th Floor | ↘+42.40 | B-B | Ø8/200 | - | - | |
| 12th Floor | ↘+39.20 | B-B | Ø8/200 | - | - | |
| 11th Floor | ↘+36.00 | B-B | Ø8/200 | - | - | |
| 10th Floor | ↘+32.80 | B-B | Ø8/200 | - | - | |
| 9th Floor | ↘+29.60 | B-B | Ø8/200 | - | - | |
| 8th Floor | ↘+26.40 | B-B | Ø10/200 | - | - | |
| 7th Floor | ↘+23.20 | B-B | Ø10/200 | - | - | |
| 6th Floor | ↘+20.00 | B-B | Ø10/100 | - | - | |
| 5th Floor | ↘+16.80 | B-B | Ø10/150 | - | - | |
| 4th Floor | ↘+12.80 | B-B | Ø10/150 | - | - | |
| 3rd Floor | ↘+9.60 | B-B | Ø10/120 | - | - | |
| 2nd Floor | ↘+6.40 | B-B | Ø10/100 | - | - | |
| 1st Floor | ↘+3.20 | A-A | Ø10/100 | Ø8/100 | - | |
| Ground | ↘±0.00 | A-A | Ø10/100 | Ø8/100 | - | |
| Semi bas. | ↘-2.88 | A-A | Ø10/100 | Ø8/100 | - | |

NOTES

(1) THIS DRAWING IS THE PROPERTY OF BEAM CONSULTING ARCHITECTS AND ENGINEERS P.L.C. A.A., ETHIOPIA. IT IS NOT ALLOWED TO REPRODUCE ITS CONTENTS IN ANY FORM EXCEPT FOR THE PURPOSE FOR WHICH IT IS INTENDED.

(2) THIS DRAWING IS NOT TO BE SCALED. STATED DIMENSIONS ONLY ARE TO BE CONSIDERED.

(3) ANY DISCREPANCIES ARE TO BE BROUGHT TO THE ATTENTION OF THE ENGINEER AND RESOLVED BEFORE COMMENCEMENT OF ANY WORK.

(4) SITE WORK AND LEVELS COULD BE RE-ARRANGED ON SITE.

(5) CROSS-CHECK ALL ARCHITECTURAL, STRUCTURAL, ELECTRICAL, SANITARY & MECHANICAL DRAWINGS COMMENCING CONSTRUCTION AND IF ANY DISCREPANCY IN OBSERVED PLEASE REPORT TO ARCHITECT.

(6) THE CONTRACTOR IS OBLIGED TO INFORM THE CONSULTANT OF DISCREPANCIES, IF ANY, BETWEEN THESE DRAWINGS AND THE WORKS. THE CONTRACTOR SHALL NOT PROCEED WITH THE RELEVANT WORKS UNTIL RECEIPT OF AN INSTRUCTION, IN WRITING, BY THE CONSULTANT.


no part of this document may be reproduced, stored or transmitted in any means, without the previous written permission of the author copyright ©









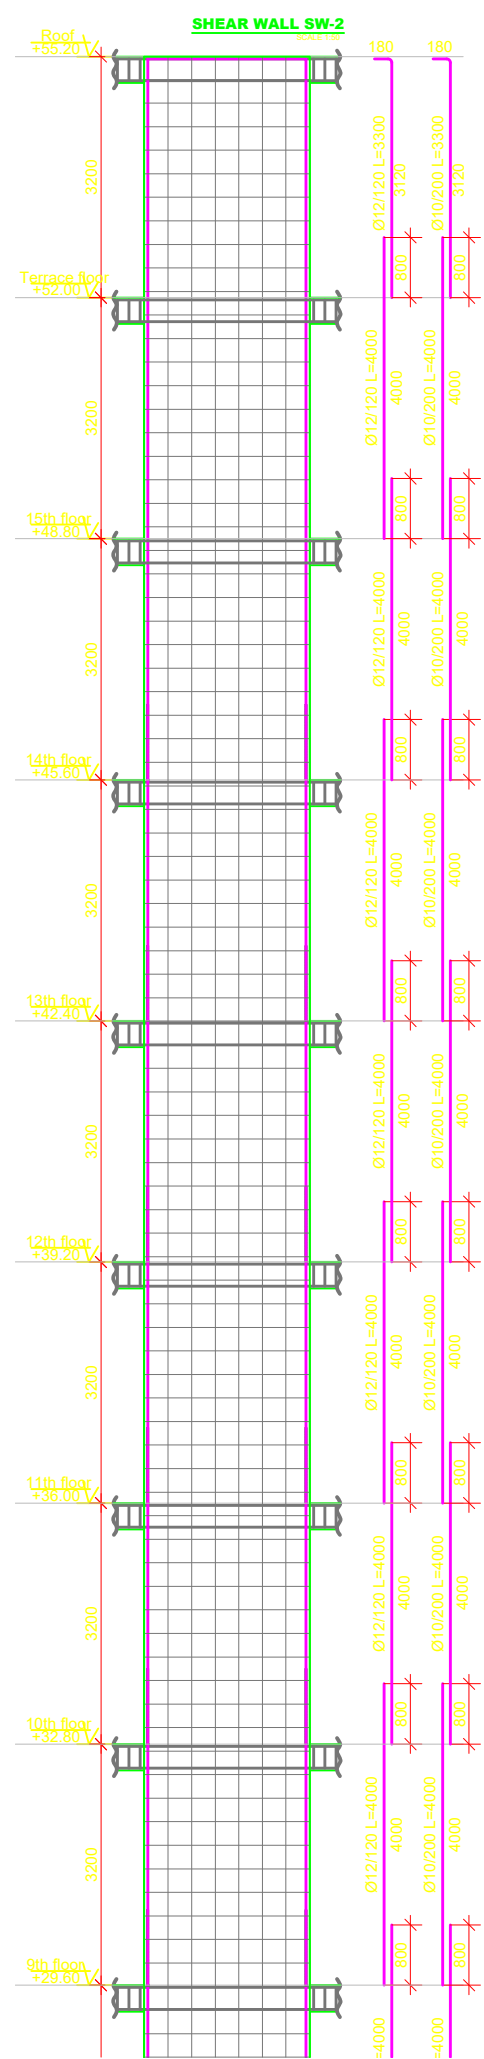









| | | |
|----------------|---------------------------------------------|-------------------------------------------|
| Drawing status | <input type="checkbox"/> SCHEMATIC DRAWINGS | <input type="checkbox"/> FOR CONSTRUCTION |
| | <input type="checkbox"/> PRELIMINARY DESIGN | <input type="checkbox"/> FINAL DESIGN |
| REVISIONS | <input type="checkbox"/> NEW | <input type="checkbox"/> MODIFIDE |
| | <input type="checkbox"/> AS BUILT | |
| Rev. | Discription | BY |

| | |
|---|---------------------------------------------------------------------------------------------|
| ABRAHAM LELISA CEO & GENERAL MANAGER Address: Addis Ababa, Ethiopia Email: contact.abrahamlelisa@gmail.com Tel: +251 91 212 5550 | |
| PROJECT | Mixed Use Building [2B+G+18+Terrace] |
| OWNER | ATO YEHUALASHET LEMA W/MESKEL |
| LOCATION | Addis Ababa, Woreda - 04, Block No. 07, Parcel 08 Title deed no.- Bole/06/110/1954/06 |
| TITLE | SHEAR WALL REINFORCEMENT |



| | | | |
|----------------|----------------------|----------------------------------------------|-------------------------------------------|
| Scales 1:50 | | | Originator BEAM ARCHITECTS & ENGINEERS |
| Design Team | Drawn By MERON H. | Approved By ABRAHAM LELISA (PPST 1600) | |
| File No. -- | Date MAY, 2024 | ST 11/37 | |



| Floor | Level | SW-2 Section | Shear Reinforcement | | | Note |
|------------|----------------------------------------------------------------------------------------------|-----------------|---------------------|---------|---|------|
| | | | ① | ② | ③ | |
| Terrace |  +52.00 | B-B | Ø8/200 | | | |
| 15th Floor |  +48.80 | B-B | Ø8/200 | - | - | |
| 14th Floor |  +45.60 | B-B | Ø8/200 | - | - | |
| 13th Floor |  +42.40 | B-B | Ø8/200 | - | - | |
| 12th Floor |  +39.20 | B-B | Ø8/200 | - | - | |
| 11th Floor |  +36.00 | B-B | Ø8/200 | - | - | |
| 10th Floor |  +32.80 | B-B | Ø8/200 | - | - | |
| 9th Floor |  +29.60 | B-B | Ø10/200 | - | - | |
| 8th Floor |  +26.40 | B-B | Ø10/200 | - | - | |
| 7th Floor |  +23.20 | B-B | Ø10/150 | - | - | |
| 6th Floor |  +20.00 | B-B | Ø10/150 | - | - | |
| 5th Floor |  +16.80 | B-B | Ø10/120 | - | - | |
| 4th Floor |  +12.80 | B-B | Ø10/120 | - | - | |
| 3rd Floor |  +9.60 | B-B | Ø10/100 | - | - | |
| 2nd Floor |  +6.40 | B-B | Ø10/100 | - | - | |
| 1st Floor |  +3.20 | A-A | Ø10/100 | Ø10/100 | - | |
| Ground |  ±0.00 | A-A | Ø10/100 | Ø10/100 | - | |
| Semi bas. |  -2.88 | A-A | Ø10/100 | Ø10/100 | - | |


NOTES

- (1) THIS DRAWING IS THE PROPERTY OF BEAM CONSULTING ARCHITECTS AND ENGINEERS P.L.C. A.A. THOMPSON
IT IS NOT ALLOWED TO REPRODUCE ITS CONTENTS IN ANY FORM EXCEPT FOR THE PURPOSE FOR WHICH IT IS INTENDED
- (2) THIS DRAWING IS NOT TO BE SCALED. STATED DIMENSIONS ONLY ARE TO BE CONSIDERED.
- (3) ANY DISCREPANCIES ARE TO BE BROUGHT TO THE ATTENTION OF THE ENGINEER AND RESOLVED BEFORE COMMENCEMENT OF ANY WORK.
- (4) SITE WORK AND LEVELS SHOULD BE RE-ARRANGED ON SITE.
- (5) CROSS SECTIONAL DRAWINGS OF CULTURAL, ELECTRICAL, SANITARY & MECHANICAL DRAWINGS COMMENCING CONSTRUCTION
AND IF ANY DISCREPANCY IN OBSERVED PLEASE REPORT TO ARCHITECT.

(e) THE CONTRACTOR IS OBLIGED TO INFORM THE CONSULTANT OF DISCREPANCIES, IF ANY, BETWEEN THESE DRAWINGS AND THE WORKS. THE CONTRACTOR SHALL NOT PROCEED WITH THE RELEVANT WORKS UNTIL RECEIPT OF AN INSTRUCTION, IN WRITING, BY THE CONSULTANT.


no part of this document may be reproduced, stored or transmitted in any means, without the previous written permission of the author copyright ©

| | | | | | |
|----------------|---|-------------|----|---|-------------------------------------------------------|
| Drawing status | <input type="checkbox"/> SCHEMATIC DRAWINGS <input type="checkbox"/> FOR CONSTRUCTION <input type="checkbox"/> PRELIMINARY DESIGN <input type="checkbox"/> FINAL DESIGN <input type="checkbox"/> NEW <input type="checkbox"/> MODIFIDE <input type="checkbox"/> AS BUILT | | | ABRAHAM LELISA CEO & GENERAL MANAGER Address: Addis Ababa, Ethiopia Email: contact.abrahamlelisa@gmail.com Tel: +251 91 232 5550 | |
| | | | | ABRAHAM LELISA STRUCTURAL ENGINEERING | |
| REVIEWS | | | | PROJECT | Mixed Use Building [2B+G+18+Terrace] |
| | | | | OWNER | ATO YEHUALASHET LEMA W/MESKEL |
| | | | | LOCATION | Addis Ababa, Woreda - 04, Block No. 07, Parcel 08 |
| | | | | | Title deed no. - Bole/06/110/1954/06 |
| | Rev. | Description | BY | DRAWING TITLE | SHEAR WALL REINFORCEMENT |

| | | | |
|---------------------------------------------------------------------------------------|---------------------------------|---|--|
|  | | <h1>BEAM</h1> <p>CONSULTING ARCHITECTS & ENGINEERS</p> <p><i>Experience the Quality you Deserve!</i></p> <p>Copyright BEAM ARCHITECTS AND ENGINEERS</p> <p>Consulting Architects and Engineers P.L.c.</p> <p>Tel : +251-920-489-270</p> <p>E-mail : beamethiopia@gmail.com</p> | |
| <p>Scales</p> <p>1:50</p> | | <p>Originator</p> <p>BEAM ARCHITECTS & ENGINEERS</p> | |
| <p>Design Team</p> | <p>Drawn By</p> <p>MERON H.</p> | <p>Approved By</p> <p>ABRAHAM LEGSA (PESST 1002)</p> | |
| <p>File No. --</p> | <p>Date</p> <p>MAY. 2024</p> | <p>ST</p> <p>12/37</p> | |


Shear wall - SW2 Section. A-A

SCALE 1:25

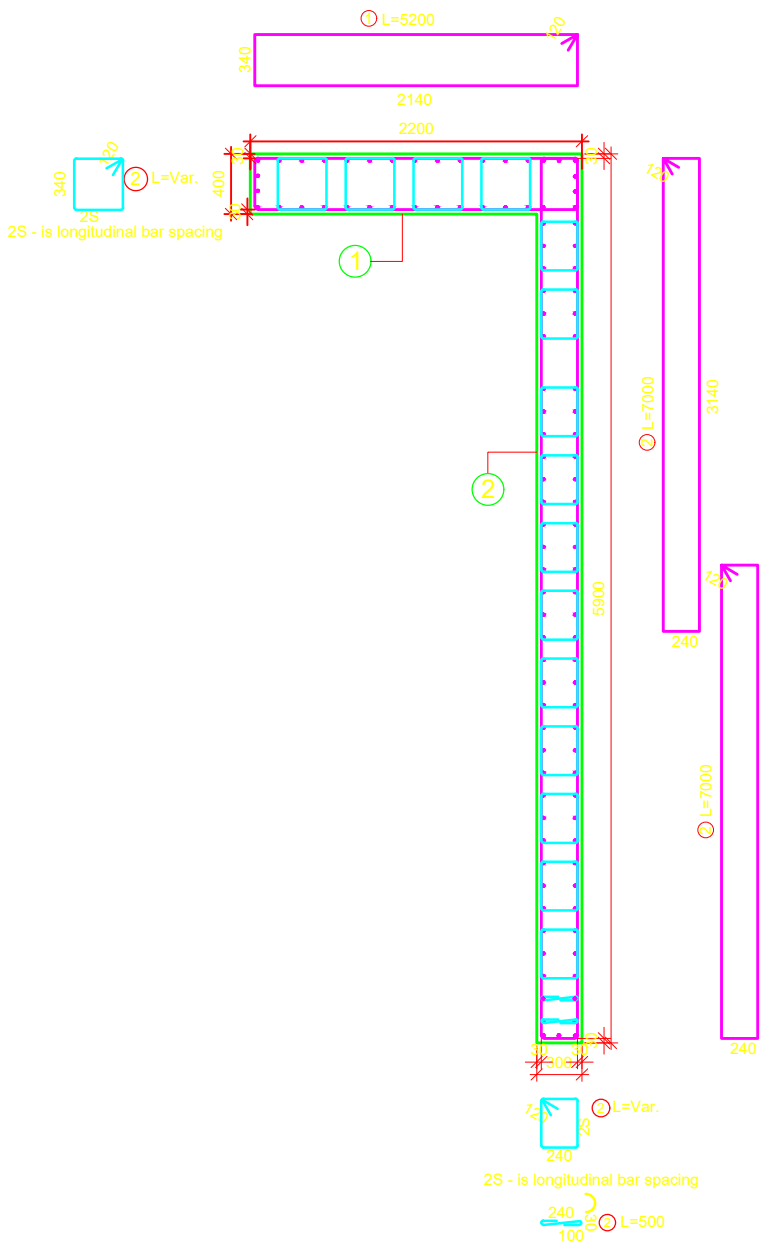

Shear wall - SW3 Section. B-B

SCALE 1:25

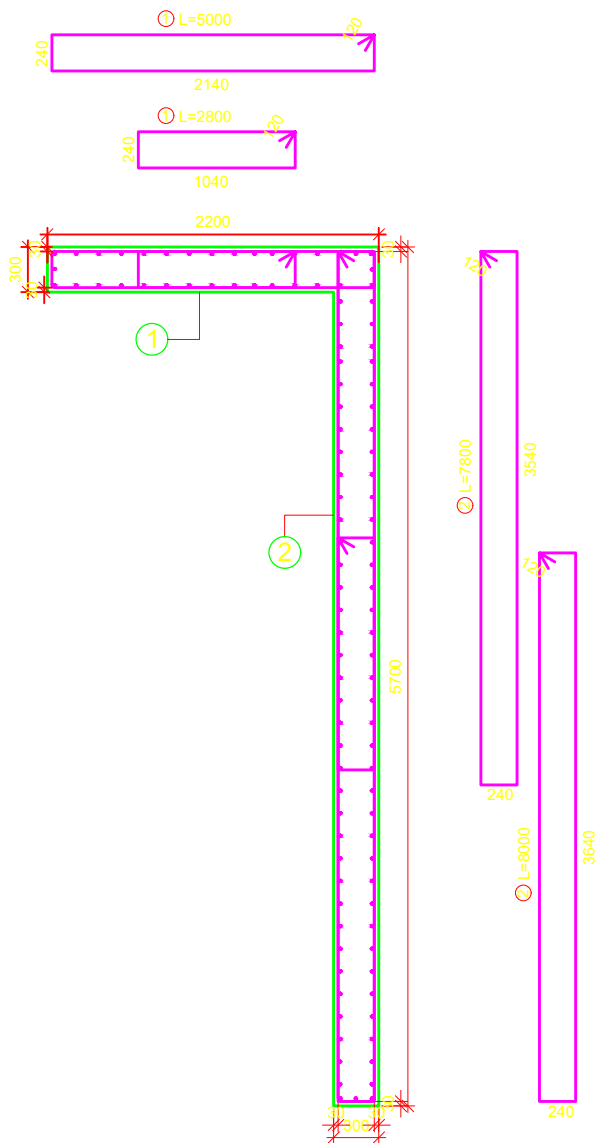

NOTES

- (1) THIS DRAWING IS THE PROPERTY OF BEAM CONSULTING ARCHITECTS AND ENGINEERS PLC. A.A., ETHIOPIA. IT IS NOT ALLOWED TO REPRODUCE ITS CONTENTS IN ANY FORM EXCEPT FOR THE PURPOSE FOR WHICH IT IS INTENDED.
- (2) THIS DRAWING IS NOT TO BE SCALED. STATED DIMENSIONS ONLY ARE TO BE CONSIDERED.
- (3) ANY DISCREPANCIES ARE TO BE BROUGHT TO THE ATTENTION OF THE ENGINEER AND RESOLVED BEFORE COMMENCEMENT OF ANY WORK.
- (4) SITE WORK AND LEVELS COULD BE RE-ARRANGED ON SITE.
- (5) CROSS-CHECK ALL ARCHITECTURAL, STRUCTURAL, ELECTRICAL, SANITARY & MECHANICAL DRAWINGS COMMENCING CONSTRUCTION AND IF ANY DISCREPANCY IN OBSERVED PLEASE REPORT TO ARCHITECT.

- (6) THE CONTRACTOR IS OBLIGED TO INFORM THE CONSULTANT OF DISCREPANCIES, IF ANY, BETWEEN THESE DRAWINGS AND THE WORKS. THE CONTRACTOR SHALL NOT PROCEED WITH THE RELEVANT WORKS UNTIL RECEIPT OF AN INSTRUCTION, IN WRITING, BY THE CONSULTANT.

no part of this document may be reproduced, stored or transmitted in any means, without the previous written permission of the author copyright ©




| | | |
|----------------|---------------------------------------------------------------------------------------|-----------------------------------|
| Drawing status | <input type="checkbox"/> SCHEMATIC DRAWINGS <input type="checkbox"/> FOR CONSTRUCTION | |
| | <input type="checkbox"/> PRELIMINARY DESIGN | |
| REVISIONS | <input type="checkbox"/> FINAL DESIGN | <input type="checkbox"/> AS BUILT |
| | <input type="checkbox"/> NEW | <input type="checkbox"/> MODIFIED |
| Rev. | Discription | BY |

| | |
|---|---------------------------------------------------------------------------------------------|
| ABRAHAM LELISA CEO & GENERAL MANAGER Address: Addis Ababa, Ethiopia Email: contact.abrahamlelisa@gmail.com Tel: +251 91 212 5550 | |
| PROJECT | Mixed Use Building [2B+G+18+Terrace] |
| OWNER | ATO YEHUALASHET LEMA W/MESKEL |
| LOCATION | Addis Ababa, Woreda - 04, Block No. 07, Parcel 08 Title deed no.- Bole/06/110/1954/06 |
| TITLE | SHEAR WALL REINFORCEMENT |



BEAM
CONSULTING ARCHITECTS & ENGINEERS
Experience the Quality you
Deserve!
Copyright BEAM ARCHITECTS AND ENGINEERS
Consulting Architects and Engineers P.L.C.
Tel : +251-920 489 270
E-mail : beamethiopia@gmail.com

| | | |
|----------------|----------------------|----------------------------------------------|
| Scales 1:50 | | Originator BEAM ARCHITECTS & ENGINEERS |
| Design Team | Drawn By MERON H. | Approved By ABRAHAM LELISA (PPST 1600) |
| File No. -- | Date MAY, 2024 | ST 13/37 |

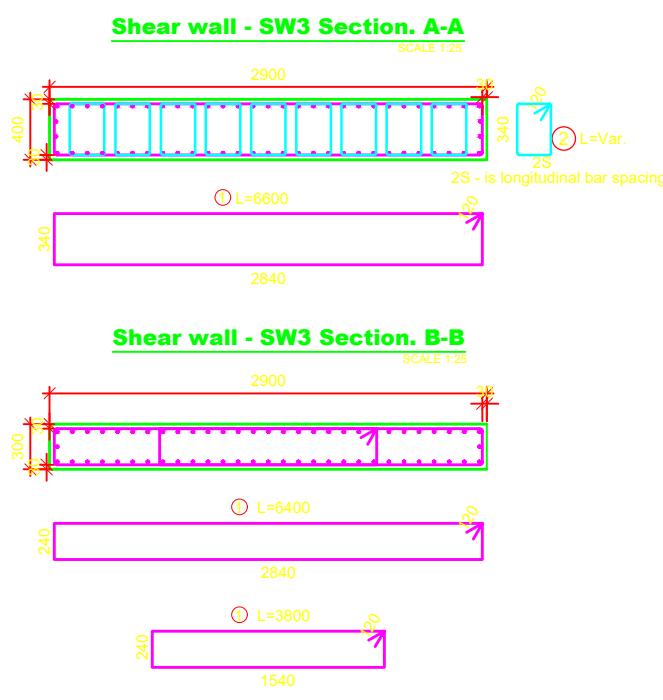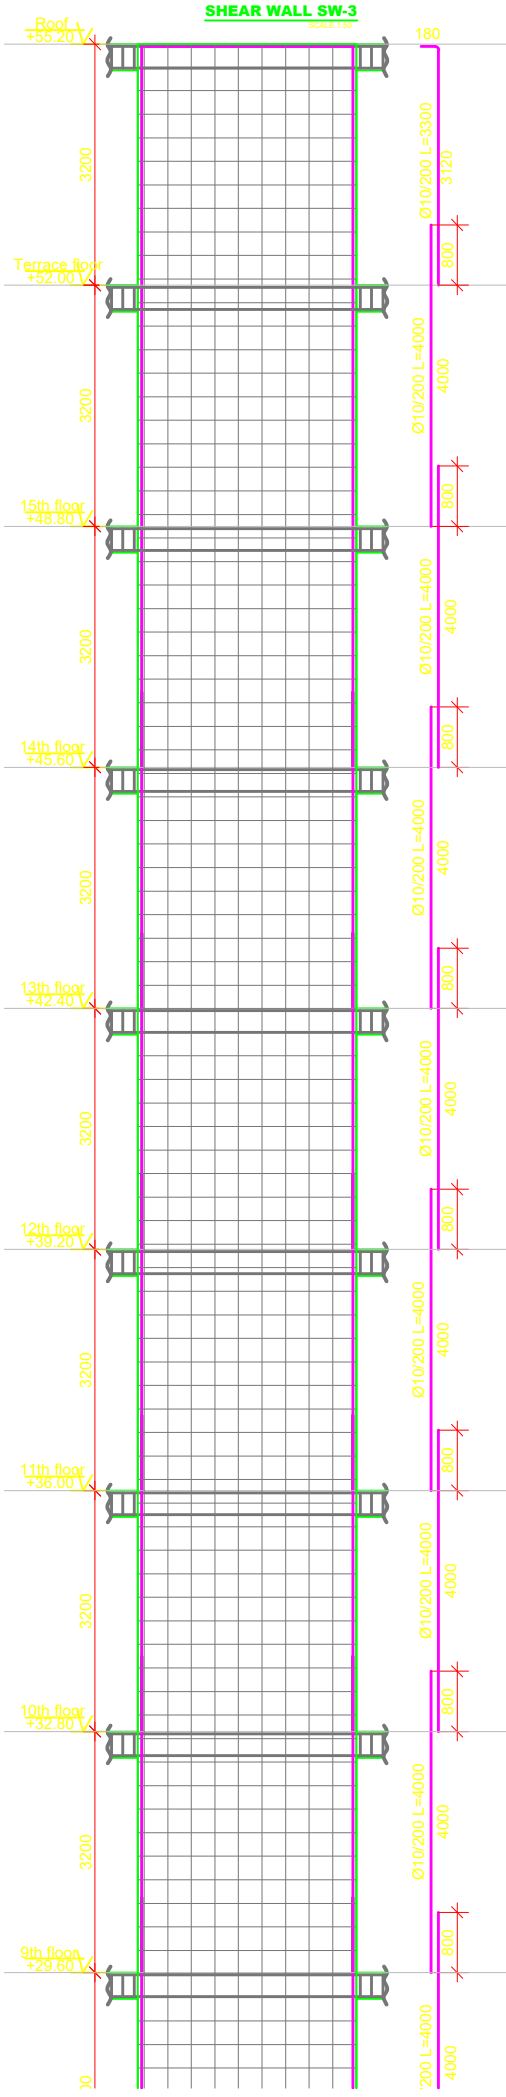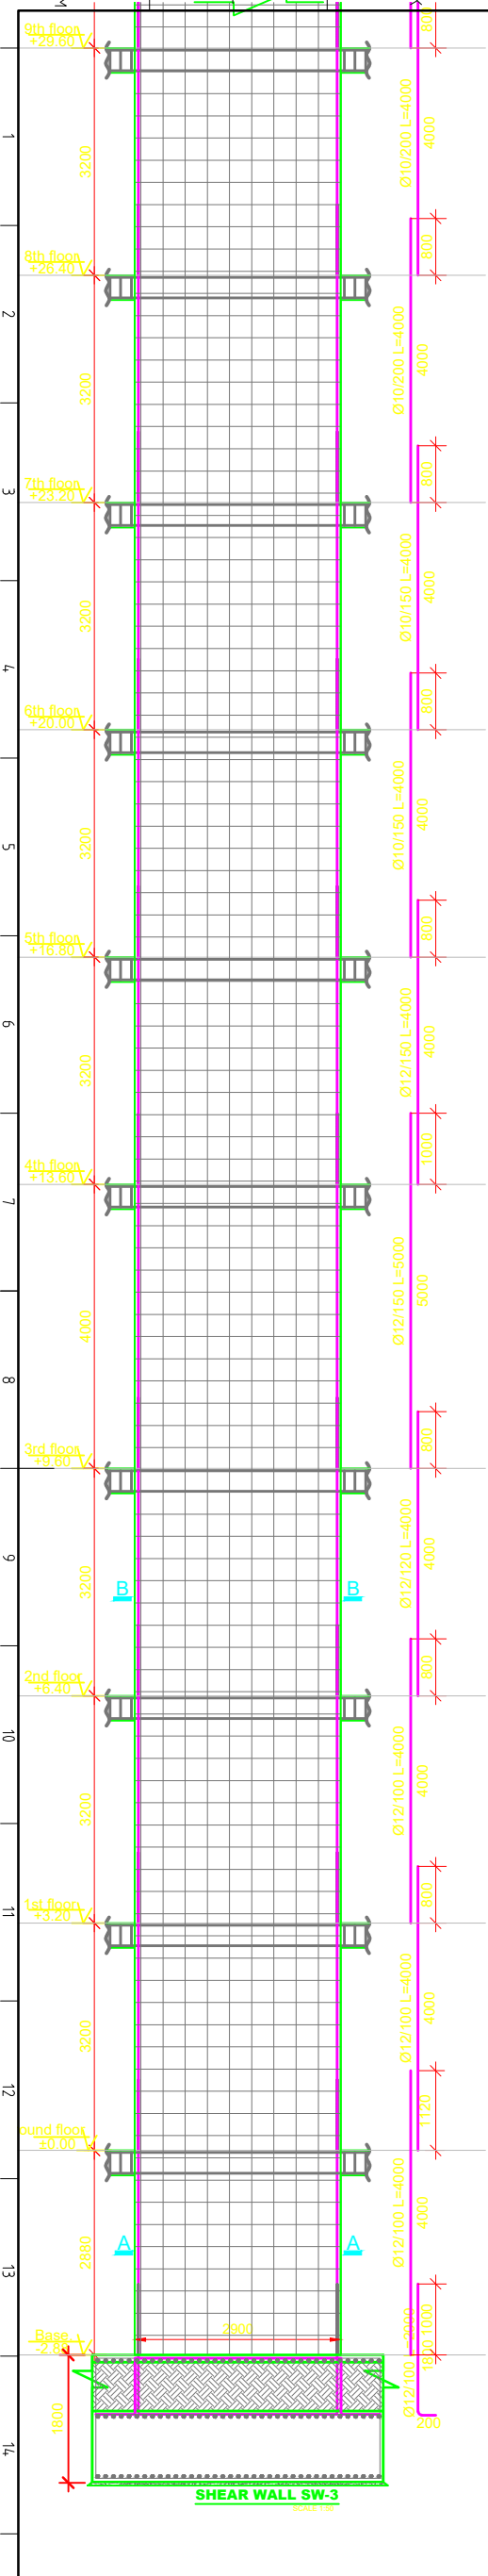

| Floor | Level | SW-3 Section | Shear Reinforcement | | | Note |
|------------|--------|--------------|---------------------|--------|---|------|
| | | | ① | ② | ③ | |
| Terrace | +52.00 | B-B | Ø8/200 | | | |
| 15th Floor | +48.80 | B-B | Ø8/200 | - | - | |
| 14th Floor | +45.60 | B-B | Ø8/200 | - | - | |
| 13th Floor | +42.40 | B-B | Ø8/200 | - | - | |
| 12th Floor | +39.20 | B-B | Ø8/200 | - | - | |
| 11th Floor | +36.00 | B-B | Ø8/200 | - | - | |
| 10th Floor | +32.80 | B-B | Ø8/200 | - | - | |
| 9th Floor | +29.60 | B-B | Ø8/200 | - | - | |
| 8th Floor | +26.40 | B-B | Ø10/200 | - | - | |
| 7th Floor | +23.20 | B-B | Ø10/200 | - | - | |
| 6th Floor | +20.00 | B-B | Ø10/150 | - | - | |
| 5th Floor | +16.80 | B-B | Ø10/150 | - | - | |
| 4th Floor | +12.80 | B-B | Ø10/120 | - | - | |
| 3rd Floor | +9.60 | B-B | Ø10/100 | - | - | |
| 2nd Floor | +6.40 | B-B | Ø10/100 | - | - | |
| 1st Floor | +3.20 | A-A | Ø10/100 | Ø8/100 | - | |
| Ground | +0.00 | A-A | Ø10/100 | Ø8/100 | - | |
| Semi bas. | -2.88 | A-A | Ø10/100 | Ø8/100 | - | |

NOTES

(1) THIS DRAWING IS THE PROPERTY OF BEAM CONSULTING ARCHITECTS AND ENGINEERS P.L.C. A.A., ETHIOPIA. IT IS NOT ALLOWED TO REPRODUCE ITS CONTENTS IN ANY FORM EXCEPT FOR THE PURPOSE FOR WHICH IT IS INTENDED.

(2) THIS DRAWING IS NOT TO BE SCALED. STATED DIMENSIONS ONLY ARE TO BE CONSIDERED.

(3) ANY DISCREPANCIES ARE TO BE BROUGHT TO THE ATTENTION OF THE ENGINEER AND RESOLVED BEFORE COMMENCEMENT OF ANY WORK.

(4) SITE WORK AND LEVELS COULD BE RE-ARRANGED ON SITE.

(5) CROSS-CHECK ALL ARCHITECTURAL, STRUCTURAL, ELECTRICAL, SANITARY & MECHANICAL DRAWINGS COMMENCING CONSTRUCTION AND IF ANY DISCREPANCY IN OBSERVED PLEASE REPORT TO ARCHITECT.

(6) THE CONTRACTOR IS OBLIGED TO INFORM THE CONSULTANT OF DISCREPANCIES, IF ANY, BETWEEN THESE DRAWINGS AND THE WORKS. THE CONTRACTOR SHALL NOT PROCEED WITH THE RELEVANT WORKS UNTIL RECEIPT OF AN INSTRUCTION, IN WRITING, BY THE CONSULTANT.

no part of this document may be reproduced, stored or transmitted in any means, without the previous written permission of the author copyright ©

Drawing status

☐ SCHEMATIC DRAWINGS ☐ FOR CONSTRUCTION
☐ PRELIMINARY DESIGN
☐ FINAL DESIGN
☐ NEW ☐ MODIFIDE ☐ AS BUILT

REVISIONS

| Rev. | Discription | BY |
|------|-------------|----|
| | | |
| | | |
| | | |
| | | |

ABRAHAM LELISA
CEO & GENERAL MANAGER
Address: Addis Ababa, Ethiopia
Email: contact.abrahamlelisa@gmail.com
Tel: +251 91 212 5550

PROJECT

Mixed Use Building
[2B+G+18+Terrace]

OWNER

ATO YEHUALASHET LEMA
W/MESKEL

DRAWING LOCATION

Addis Ababa, Woreda - 04, Block No. 07,
Parcel 08
Title deed no.- Bole/06/110/1954/06

DRAWING TITLE

SHEAR WALL REINFORCEMENT

BEAM
CONSULTING ARCHITECTS & ENGINEERS
Experience the Quality you
Deserve!
Copyright BEAM ARCHITECTS AND ENGINEERS
Consulting Architects and Engineers P.L.C.
Tel : +251-920 489 270
E-mail : beamethiopia@gmail.com

Scales

1:50

Design Team

File No. --

Originator

BEAM ARCHITECTS & ENGINEERS

Drawn By

MERON H.








Date

MAY, 2024

Approved By

ABRAHAM LELISA
(PPST 1600)

ST
14/37

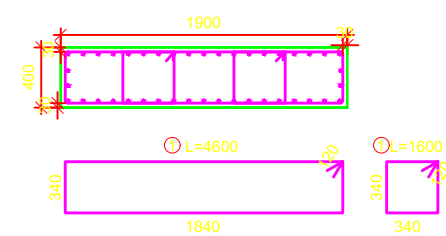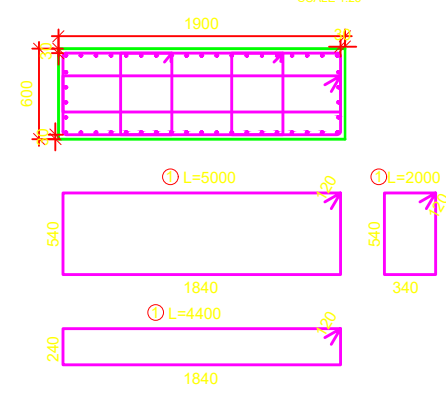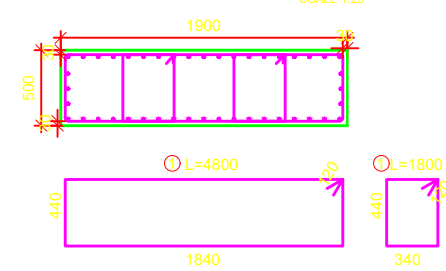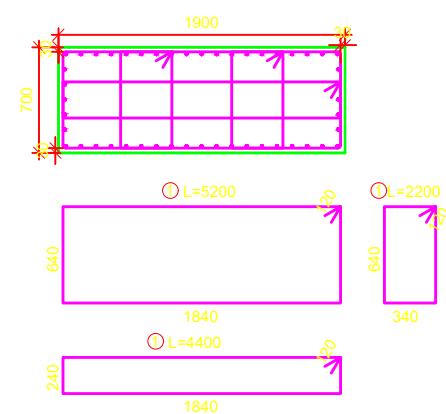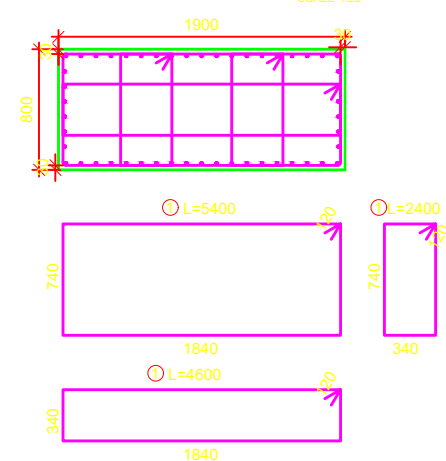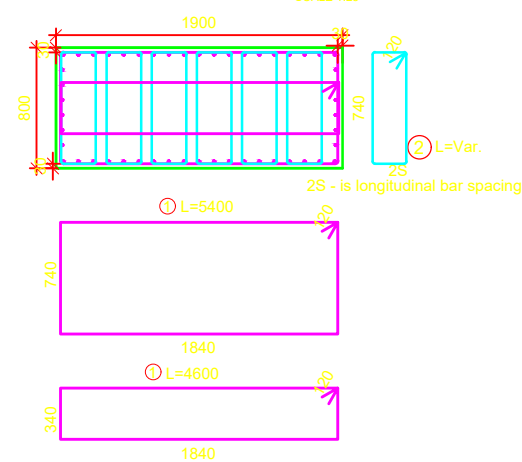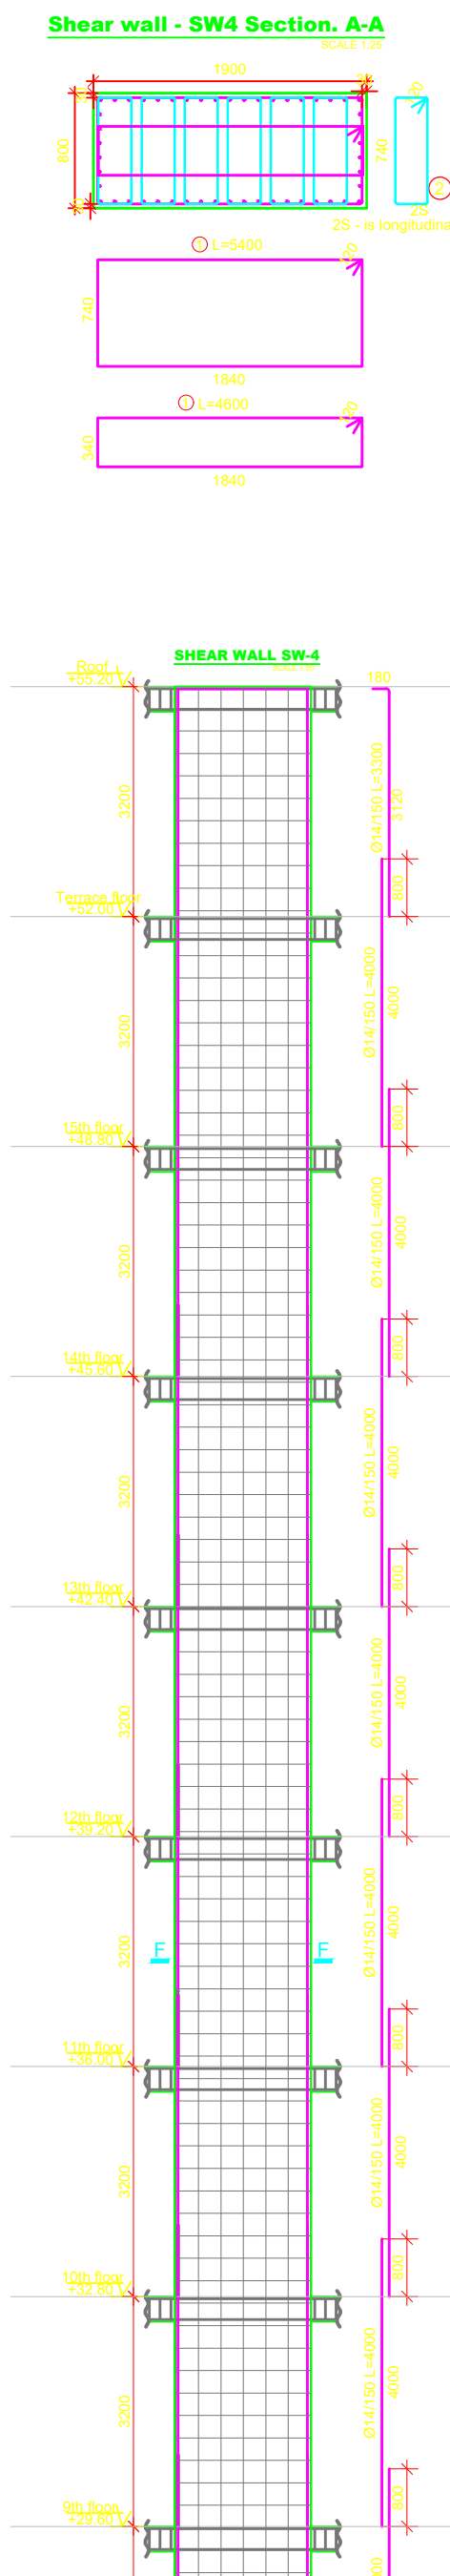

NOTES

- (1) THIS DRAWING IS THE PROPERTY OF BEAM CONSULTING ARCHITECTS AND ENGINEERS P.L.C. A/L, ETHIOPIA. IT IS NOT ALLOWED TO REPRODUCE ITS CONTENTS IN ANY FORM EXCEPT FOR THE PURPOSE FOR WHICH IT IS INTENDED.
- (2) THIS DRAWING IS NOT TO BE SCALED. STATED DIMENSIONS ONLY ARE TO BE CONSIDERED.
- (3) ANY DISCREPANCIES ARE TO BE BROUGHT TO THE ATTENTION OF THE ENGINEER AND RESOLVED BEFORE COMMENCEMENT OF ANY WORK.
- (4) SITE WORK AND LEVELS COULD BE RE-ARRANGED ON SITE.
- (5) CROSS-CHECK ALL ARCHITECTURAL, STRUCTURAL, ELECTRICAL, SANITARY & MECHANICAL DRAWINGS FOR CONSTRUCTION.
- AND IF ANY DISCREPANCY IN OBSERVED PLEASE REPORT TO ARCHITECT.

(e) THE CONTRACTOR IS OBLIGED TO INFORM THE CONSULTANT OF DISCREPANCIES, IF ANY, BETWEEN THESE DRAWINGS AND THE WORKS. THE CONTRACTOR SHALL NOT PROCEED WITH THE RELEVANT WORKS UNTIL RECEIPT OF AN INSTRUCTION, IN WRITING, BY THE CONSULTANT.



no part of this document may be reproduced, stored or transmitted in any means, without the previous written permission of the author copyright ©



BEAM
CONSULTING ARCHITECTS & ENGINEERS
*Experience the Quality you
Deserve!*

Copyright BEAM ARCHITECTS AND ENGINEERS
Consulting Architects and Engineers P.L.C.
Tel: +251-920 489 270
E-mail: beamethiopia@gmail.com

| | | | |
|-------------|--|-------------------------------|--|
| Scales | | Originator | |
| 1:50 | | BEAM ARCHITECTS & ENGINEERS | |
| Design Team | | Approved By | |
| MIRON H. | | ABRAHAM LELISA (P05111003) | |
| File No. -- | | Date | |
| | | MAY. 2024 | |
| | | ST 15/37 | |

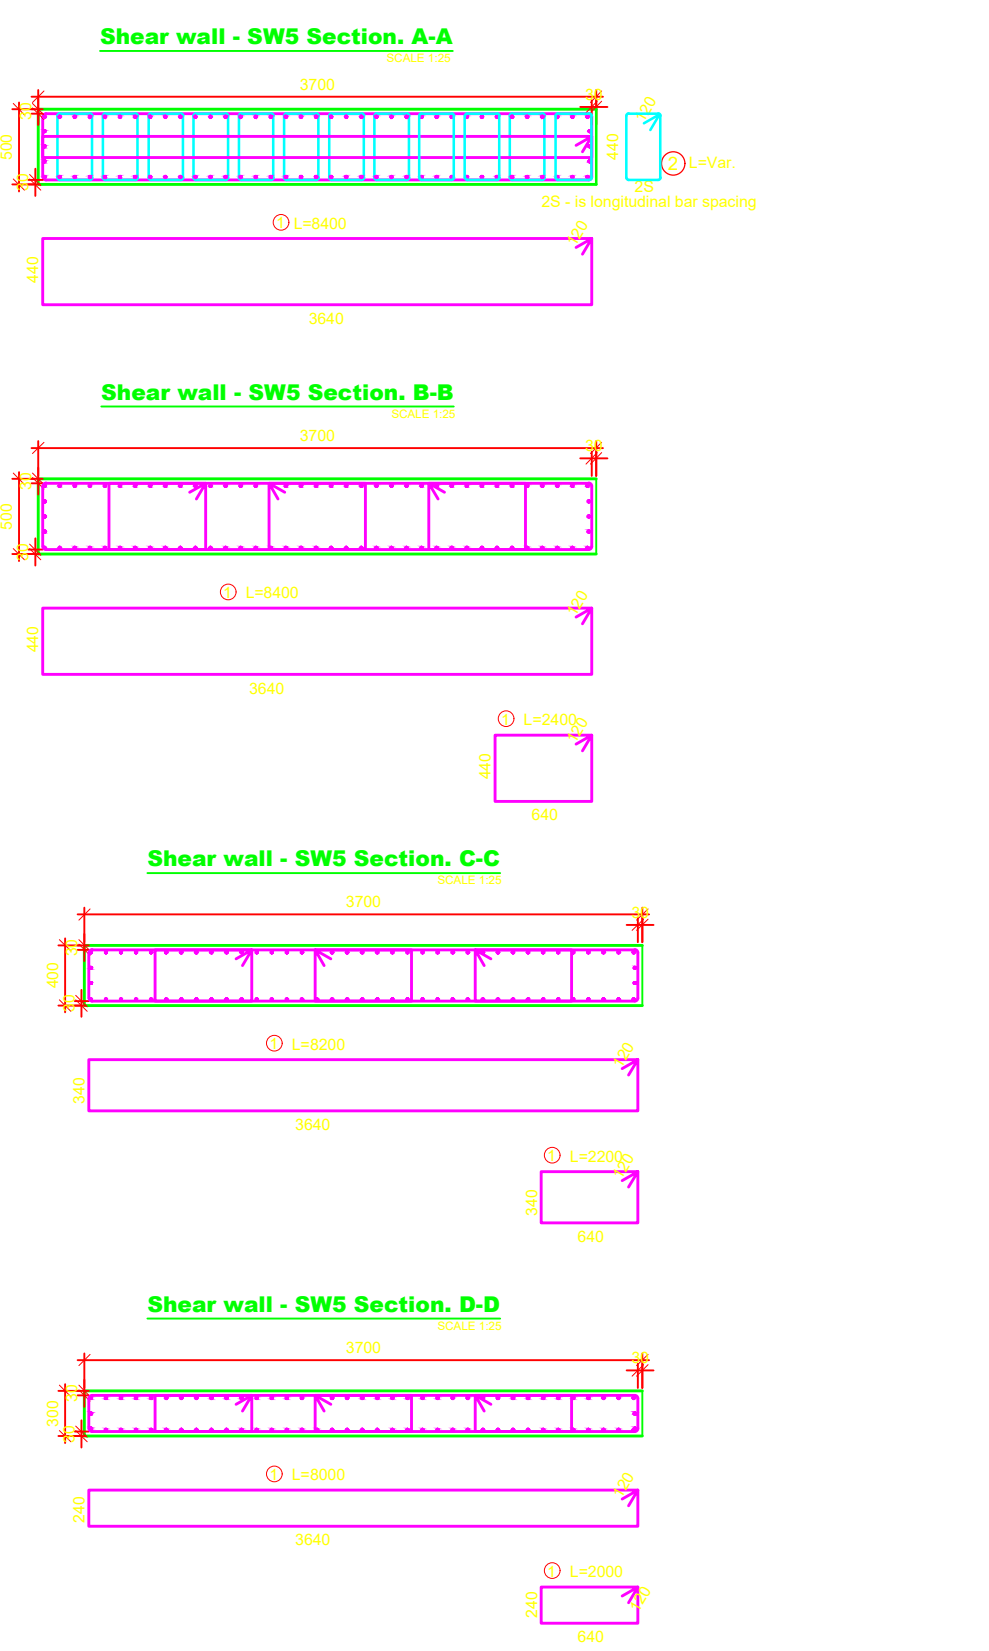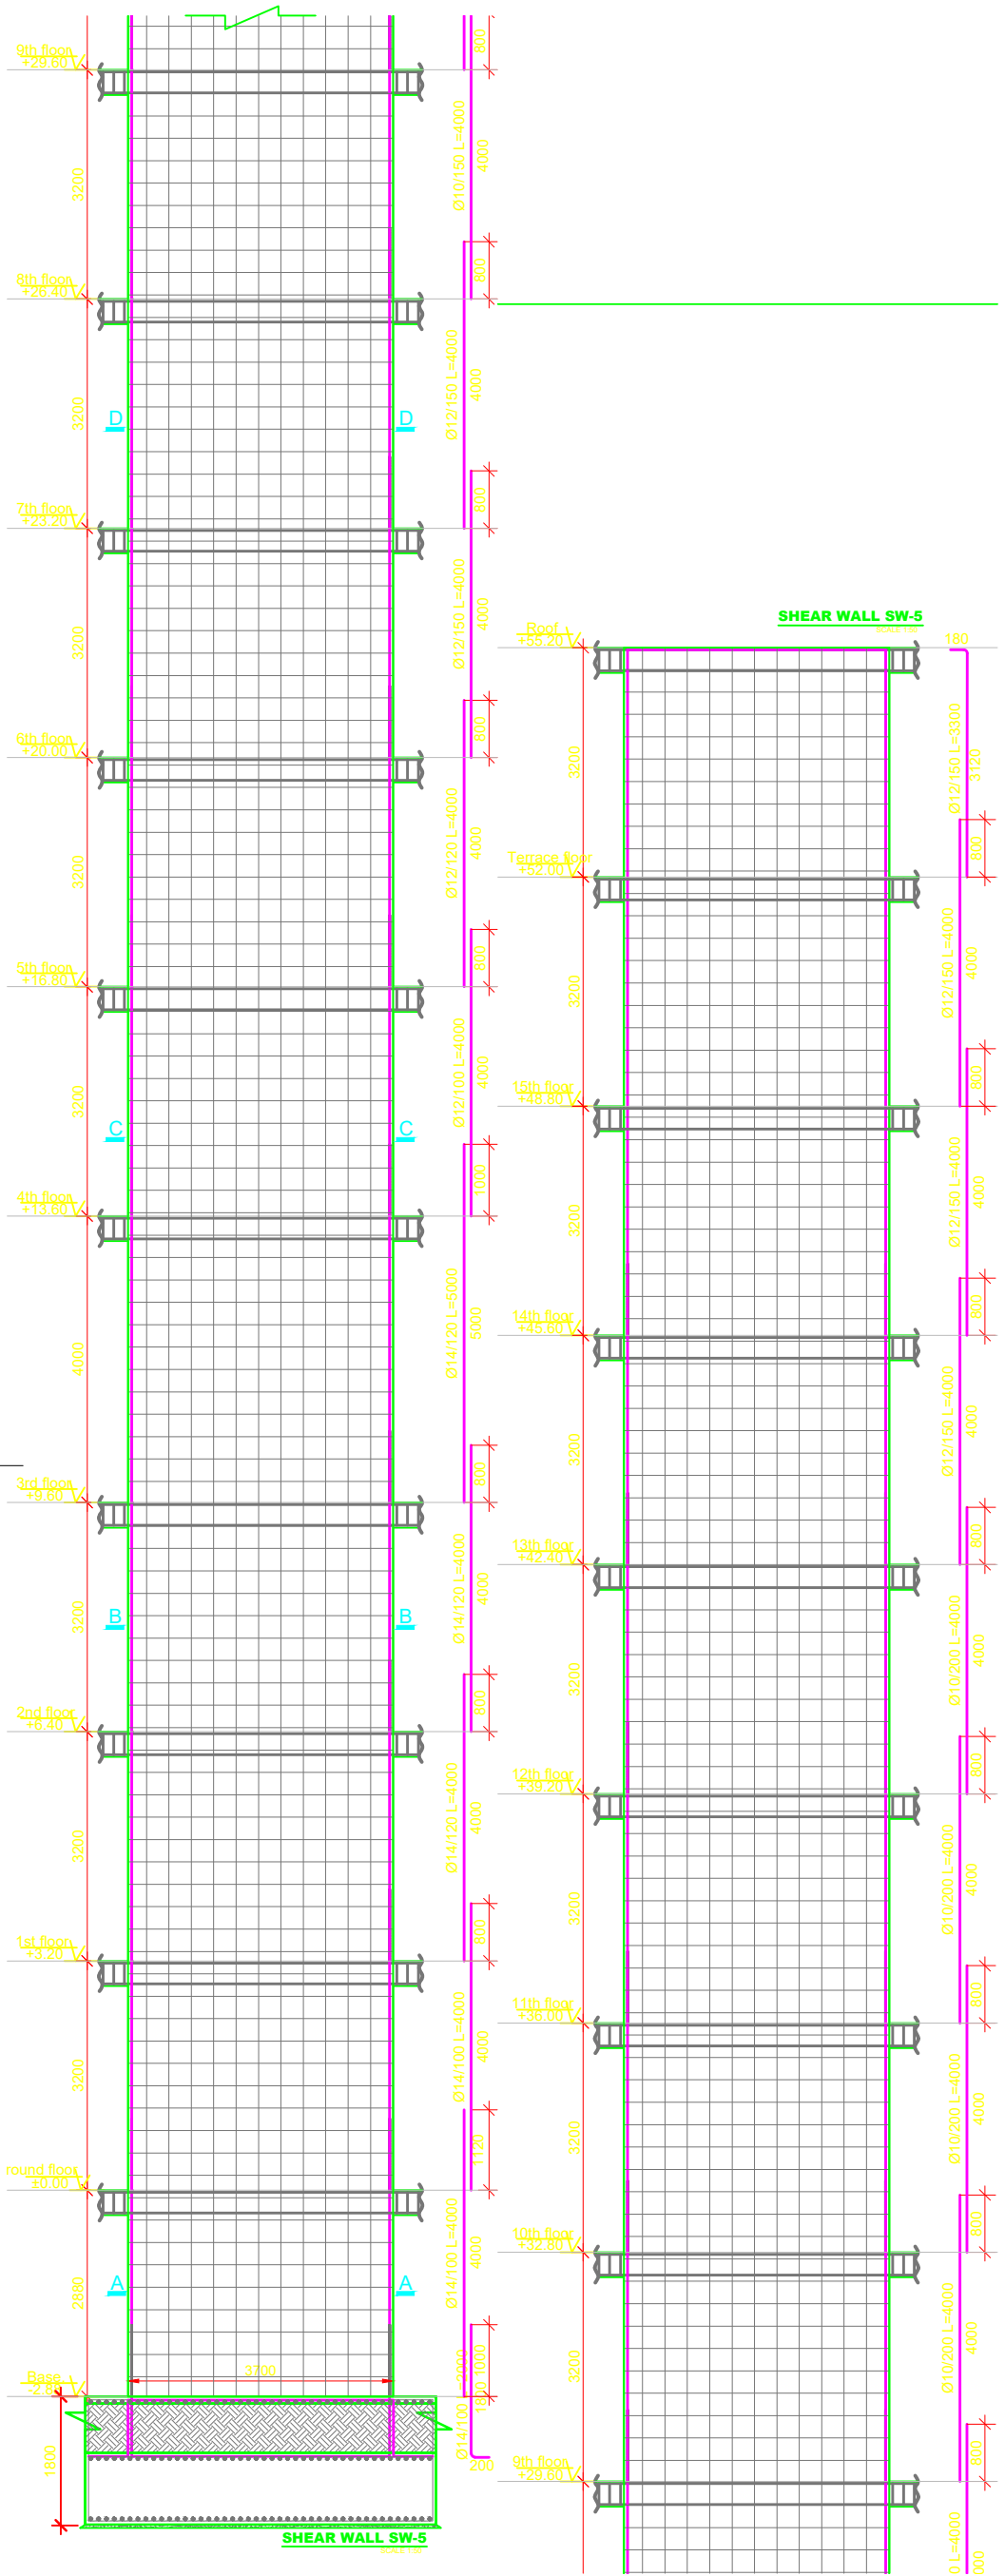

| Floor | Level | SW-5 Section | Shear Reinforcement | | | Note |
|------------|----------|--------------|---------------------|---------|---|------|
| | | | ① | ② | ③ | |
| Terrace | ↘ +52.00 | D-D | Ø8/200 | - | - | |
| 15th Floor | ↘ +48.80 | D-D | Ø8/200 | - | - | |
| 14th Floor | ↘ +45.60 | D-D | Ø8/200 | - | - | |
| 13th Floor | ↘ +42.40 | D-D | Ø8/200 | - | - | |
| 12th Floor | ↘ +39.20 | D-D | Ø8/200 | - | - | |
| 11th Floor | ↘ +36.00 | D-D | Ø8/200 | - | - | |
| 10th Floor | ↘ +32.80 | D-D | Ø8/200 | - | - | |
| 9th Floor | ↘ +29.60 | D-D | Ø10/200 | - | - | |
| 8th Floor | ↘ +26.40 | D-D | Ø10/200 | - | - | |
| 7th Floor | ↘ +23.20 | D-D | Ø10/150 | - | - | |
| 6th Floor | ↘ +20.00 | C-C | Ø10/150 | - | - | |
| 5th Floor | ↘ +16.80 | C-C | Ø10/120 | - | - | |
| 4th Floor | ↘ +12.80 | C-C | Ø10/120 | - | - | |
| 3rd Floor | ↘ +9.60 | B-B | Ø10/100 | - | - | |
| 2nd Floor | ↘ +6.40 | B-B | Ø10/100 | - | - | |
| 1st Floor | ↘ +3.20 | A-A | Ø10/100 | Ø10/100 | - | |
| Ground | ↘ ±0.00 | A-A | Ø10/100 | Ø10/100 | - | |
| Semi bas. | ↘ -2.88 | A-A | Ø10/100 | Ø10/100 | - | |

NOTES

(1) THIS DRAWING IS THE PROPERTY OF BEAM CONSULTING ARCHITECTS AND ENGINEERS P.L.C. A.A., ETHIOPIA. IT IS NOT ALLOWED TO REPRODUCE ITS CONTENTS IN ANY FORM EXCEPT FOR THE PURPOSE FOR WHICH IT IS INTENDED.

(2) THIS DRAWING IS NOT TO BE SCALED. STATED DIMENSIONS ONLY ARE TO BE CONSIDERED.

(3) ANY DISCREPANCIES ARE TO BE BROUGHT TO THE ATTENTION OF THE ENGINEER AND RESOLVED BEFORE COMMENCEMENT OF ANY WORK.

(4) SITE WORK AND LEVELS COULD BE RE-ARRANGED ON SITE.

(5) CROSS-CHECK ALL ARCHITECTURAL, STRUCTURAL, ELECTRICAL, SANITARY & MECHANICAL DRAWINGS COMMENCING CONSTRUCTION AND IF ANY DISCREPANCY IN OBSERVED PLEASE REPORT TO ARCHITECT.

(6) THE CONTRACTOR IS OBLIGED TO INFORM THE CONSULTANT OF DISCREPANCIES, IF ANY, BETWEEN THESE DRAWINGS AND THE WORKS. THE CONTRACTOR SHALL NOT PROCEED WITH THE RELEVANT WORKS UNTIL RECEIPT OF AN INSTRUCTION, IN WRITING, BY THE CONSULTANT.

no part of this document may be reproduced, stored or transmitted in any means, without the previous written permission of the author copyright ©

Drawing status

☒ SCHEMATIC DRAWINGS

☐ FOR CONSTRUCTION

☐ PRELIMINARY DESIGN

☐ FINAL DESIGN

☐ NEW

☐ MODIFIDE

☐ AS BUILT

ABRAHAM LELISA

CEO & GENERAL MANAGER

Address: Addis Ababa, Ethiopia

Email: contact.abrahamlelisa@gmail.com

Tel: +251 91 212 5550

PROJECT

Mixed Use Building

[2B+G+18+Terrace]

OWNER

ATO YEHUALASHET LEMA

W/MESKEL

DRAWING LOCATION

Addis Ababa, Woreda - 04, Block No. 07,

Parcel 08

Title deed no.- Bole/06/110/1954/06

DRAWING TITLE

SHEAR WALL REINFORCEMENT

REVISIONS

| Rev. | Discription | BY |
|------|-------------|----|
| | | |
| | | |
| | | |
| | | |

BEAM

CONSULTING ARCHITECTS & ENGINEERS

Experience the Quality you Deserve

Copyright BEAM ARCHITECTS AND ENGINEERS

Consulting Architects and Engineers P.L.C.

Tel : +251-920 489 270

E-mail : beamethiopia@gmail.com

Scales

1:50

Design Team

Drawn By

MERON H.

Approved By

ABRAHAM LELISA

(PPST 1600)

File No. --

Date




MAY, 2024

Originator

BEAM ARCHITECTS & ENGINEERS

ST

16/37

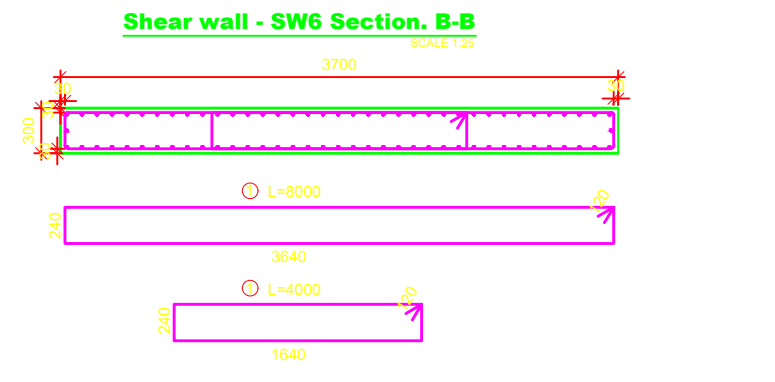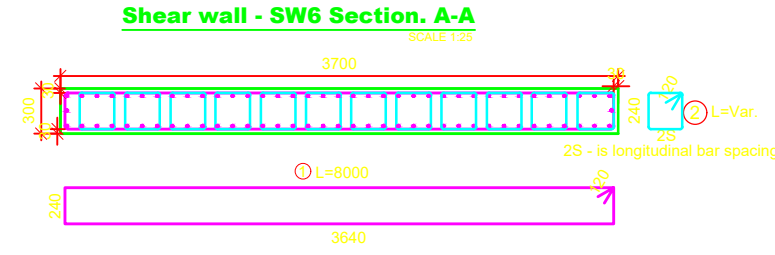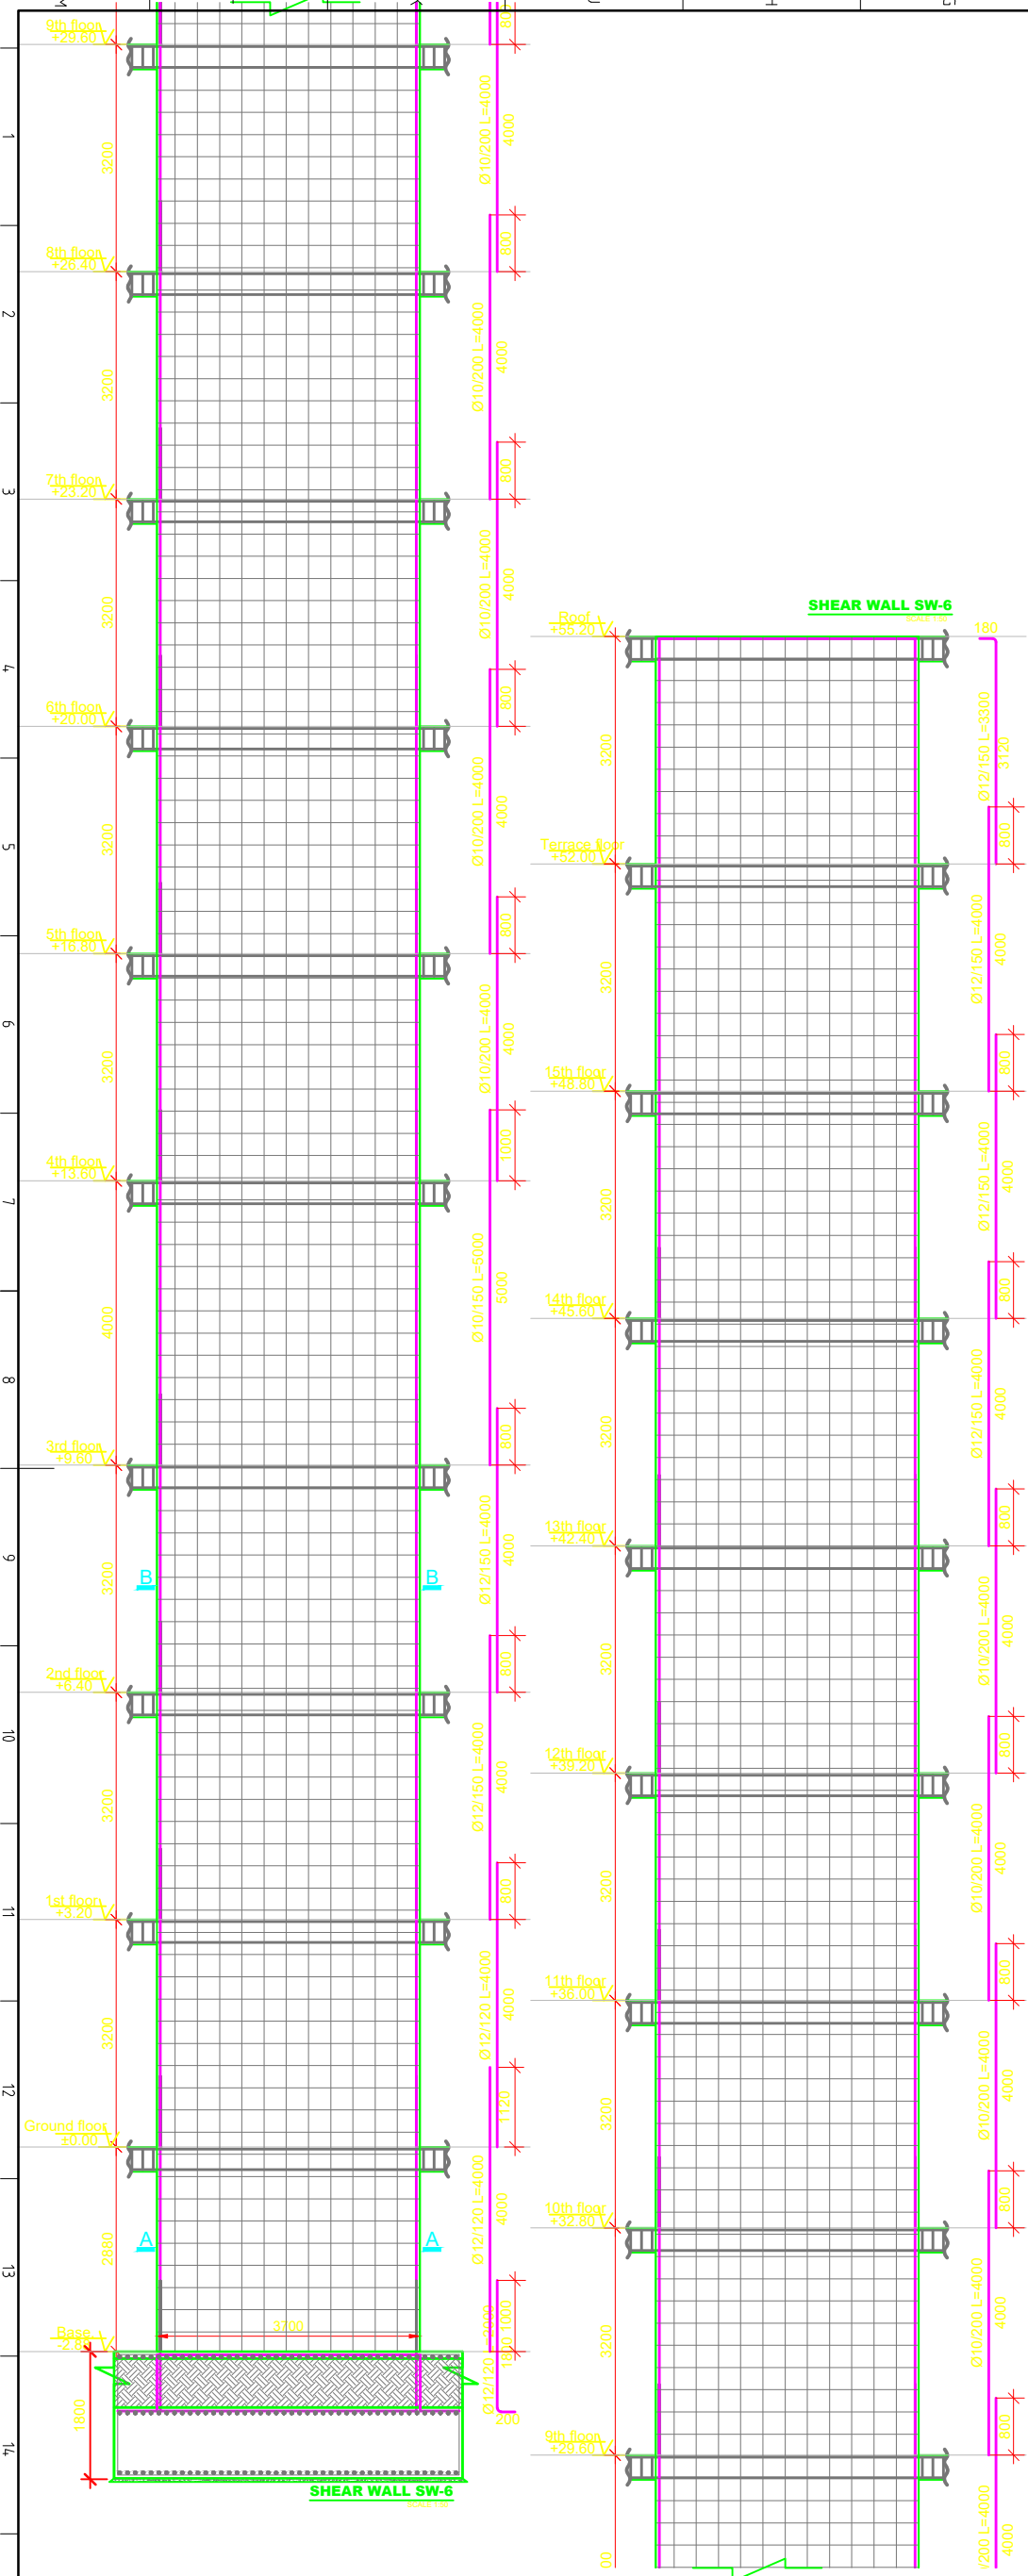

| Floor | Level | SW-6 Section | Shear Reinforcement | | | Note |
|------------|----------|--------------|---------------------|--------|---|------|
| | | | ① | ② | ③ | |
| Terrace | ↓ +52.00 | B-B | Ø8/200 | | | |
| 15th Floor | ↓ +48.80 | B-B | Ø8/200 | - | - | |
| 14th Floor | ↓ +45.60 | B-B | Ø8/200 | - | - | |
| 13th Floor | ↓ +42.40 | B-B | Ø8/200 | - | - | |
| 12th Floor | ↓ +39.20 | B-B | Ø8/200 | - | - | |
| 11th Floor | ↓ +36.00 | B-B | Ø8/200 | - | - | |
| 10th Floor | ↓ +32.80 | B-B | Ø8/200 | - | - | |
| 9th Floor | ↓ +29.60 | B-B | Ø8/200 | - | - | |
| 8th Floor | ↓ +26.40 | B-B | Ø10/200 | - | - | |
| 7th Floor | ↓ +23.20 | B-B | Ø10/200 | - | - | |
| 6th Floor | ↓ +20.00 | B-B | Ø10/150 | - | - | |
| 5th Floor | ↓ +16.80 | B-B | Ø10/150 | - | - | |
| 4th Floor | ↓ +12.80 | B-B | Ø10/120 | - | - | |
| 3rd Floor | ↓ +9.60 | B-B | Ø10/120 | - | - | |
| 2nd Floor | ↓ +6.40 | B-B | Ø10/100 | - | - | |
| 1st Floor | ↓ +3.20 | A-A | Ø10/100 | Ø8/100 | - | |
| Ground | ↓ ±0.00 | A-A | Ø10/100 | Ø8/100 | - | |
| Semi bas. | ↓ -2.88 | A-A | Ø10/100 | Ø8/100 | - | |

NOTES

- THIS DRAWING IS THE PROPERTY OF BEAM CONSULTING ARCHITECTS AND ENGINEERS PLC. A.A., ETHIOPIA. IT IS NOT ALLOWED TO REPRODUCE ITS CONTENTS IN ANY FORM EXCEPT FOR THE PURPOSE FOR WHICH IT IS INTENDED.
- THIS DRAWING IS NOT TO BE SCALED. STATED DIMENSIONS ONLY ARE TO BE CONSIDERED.
- ANY DISCREPANCIES ARE TO BE BROUGHT TO THE ATTENTION OF THE ENGINEER AND RESOLVED BEFORE COMMENCEMENT OF ANY WORK.
- SITE WORK AND LEVELS COULD BE RE-ARRANGED ON SITE.
- CROSS-CHECK ALL ARCHITECTURAL, STRUCTURAL, ELECTRICAL, SANITARY & MECHANICAL DRAWINGS COMMENCING CONSTRUCTION AND IF ANY DISCREPANCY IN OBSERVED PLEASE REPORT TO ARCHITECT.

(6) THE CONTRACTOR IS OBLIGED TO INFORM THE CONSULTANT OF DISCREPANCIES, IF ANY, BETWEEN THESE DRAWINGS AND THE WORKS. THE CONTRACTOR SHALL NOT PROCEED WITH THE RELEVANT WORKS UNTIL RECEIPT OF AN INSTRUCTION, IN WRITING, BY THE CONSULTANT.

no part of this document may be reproduced, stored or transmitted in any means, without the previous written permission of the author copyright ©

- Drawing status
- ☐ SCHEMATIC DRAWINGS
 - ☐ FOR CONSTRUCTION
 - ☐ PRELIMINARY DESIGN
 - ☐ FINAL DESIGN
 - ☐ NEW
 - ☐ MODIFIED
 - ☐ AS BUILT





| REVISIONS | Rev. | Description | BY |
|-----------|------|-------------|----|
| | | | |
| | | | |
| | | | |
| | | | |

ABRAHAM LELISA
CEO & GENERAL MANAGER
Address: Addis Ababa, Ethiopia
Email: contact.abrahamlelisa@gmail.com
Tel: +251 91 212 5550

| | |
|----------|---------------------------------------------------------------------------------------------|
| PROJECT | Mixed Use Building [2B+G+18+Terrace] |
| OWNER | ATO YEHUALASHET LEMA W/MESKEL |
| LOCATION | Addis Ababa, Woreda - 04, Block No. 07, Parcel 08 Title deed no.- Bole/06/110/1954/06 |
| TITLE | SHEAR WALL REINFORCEMENT |



| | | |
|----------------|----------------------|----------------------------------------------|
| Scales 1:50 | | Originator BEAM ARCHITECTS & ENGINEERS |
| Design Team | Drawn By MERON H. | Approved By ABRAHAM LELISA (PPST 1600) |
| File No. -- | Date MAY. 2024 | ST 17/37 |

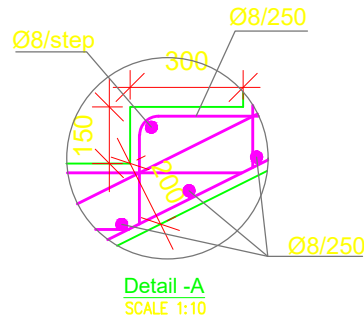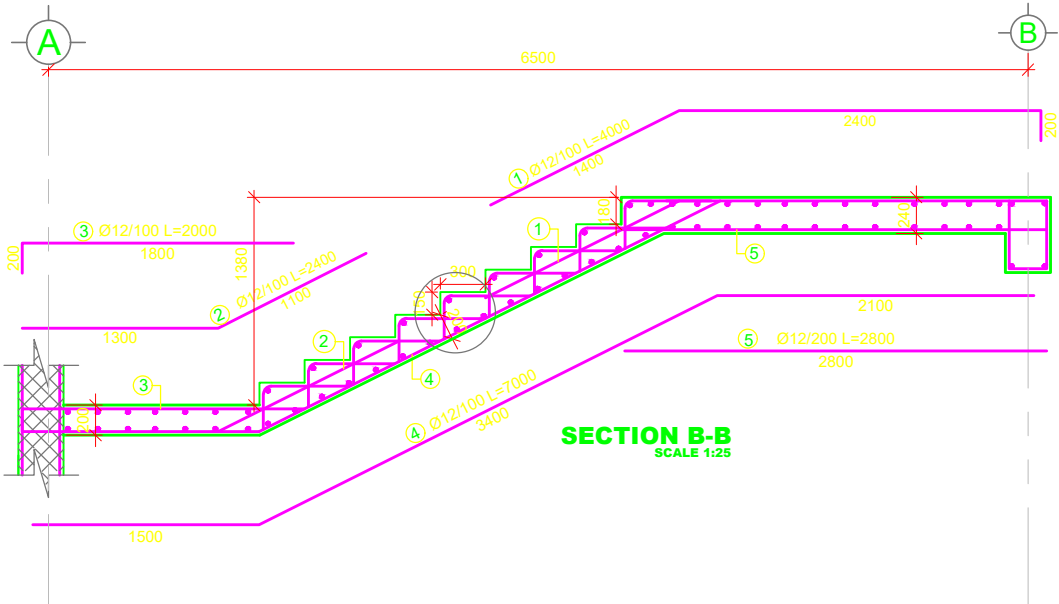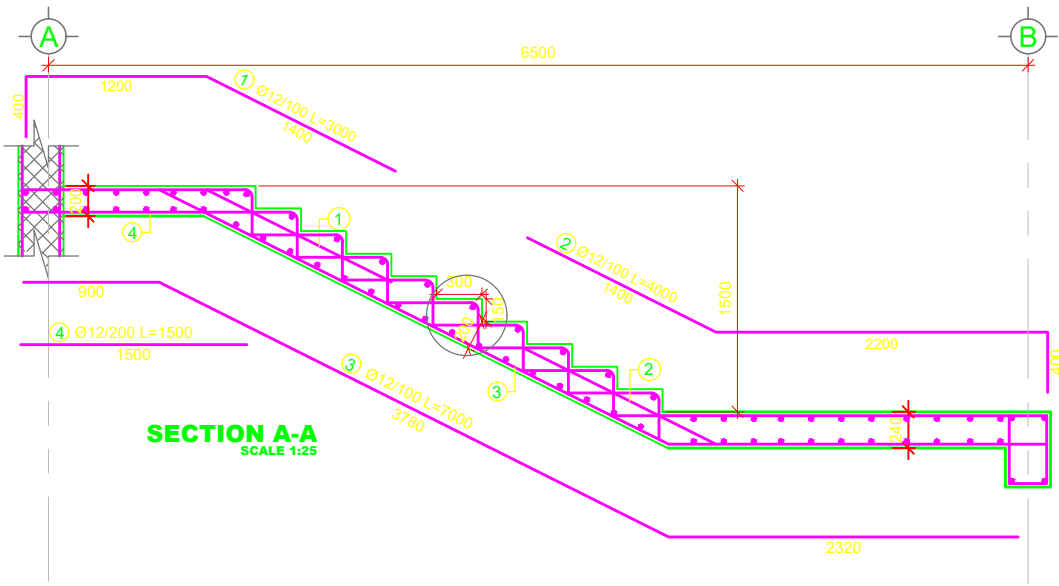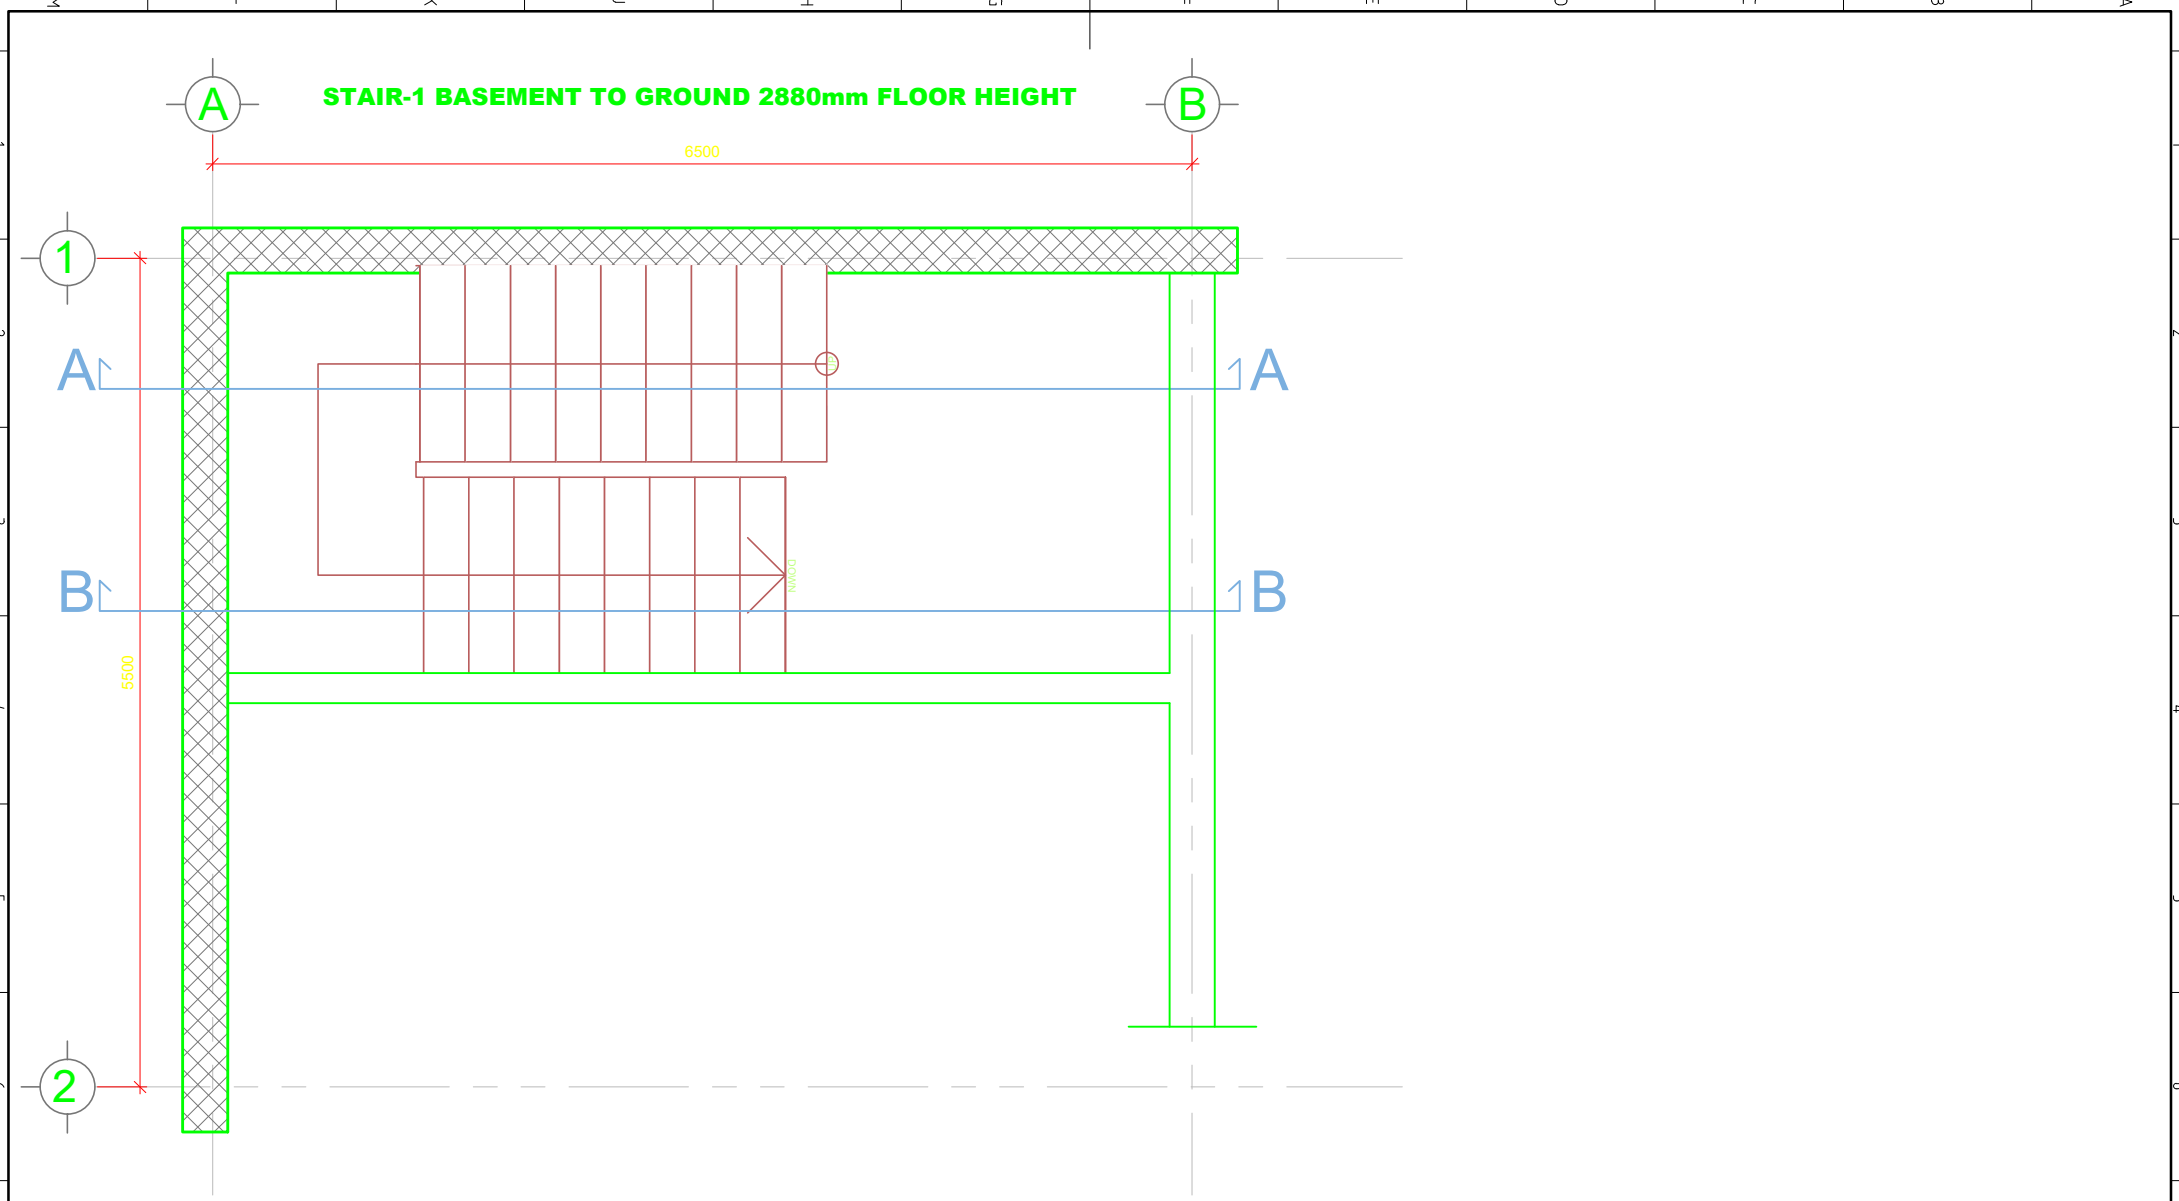

NOTES

(1) THIS DRAWING IS THE PROPERTY OF BEAM CONSULTING ARCHITECTS AND ENGINEERS PLC. A.A., ETHIOPIA. IT IS NOT ALLOWED TO REPRODUCE ITS CONTENTS IN ANY FORM EXCEPT FOR THE PURPOSE FOR WHICH IT IS INTENDED.

(2) THIS DRAWING IS NOT TO BE SCALED. STATED DIMENSIONS ONLY ARE TO BE CONSIDERED.

(3) ANY DISCREPANCIES ARE TO BE BROUGHT TO THE ATTENTION OF THE ENGINEER AND RESOLVED BEFORE COMMENCEMENT OF ANY WORK.

(4) SITE WORK AND LEVELS COULD BE RE-ARRANGED ON SITE.

(5) CROSS-CHECK ALL ARCHITECTURAL, STRUCTURAL, ELECTRICAL, SANITARY & MECHANICAL DRAWINGS COMMENCING CONSTRUCTION AND IF ANY DISCREPANCY IN OBSERVED PLEASE REPORT TO ARCHITECT.

(6) THE CONTRACTOR IS OBLIGED TO INFORM THE CONSULTANT OF DISCREPANCIES, IF ANY, BETWEEN THESE DRAWINGS AND THE WORKS. THE CONTRACTOR SHALL NOT PROCEED WITH THE RELEVANT WORKS UNTIL RECEIPT OF AN INSTRUCTION, IN WRITING, BY THE CONSULTANT.





no part of this document may be reproduced, stored or transmitted in any means, without the previous written permission of the author copyright ©

| Drawing status | <input type="checkbox"/> SCHEMATIC DRAWINGS <input type="checkbox"/> FOR CONSTRUCTION | | |
|----------------|--------------------------------------------------------------------------------------------------|----|--|
| | <input type="checkbox"/> PRELIMINARY DESIGN | | |
| REVISIONS | <input type="checkbox"/> FINAL DESIGN | | |
| | <input type="checkbox"/> NEW <input type="checkbox"/> MODIFIDE <input type="checkbox"/> AS BUILT | | |
| Rev. | Discription | BY | |

| | |
|---|---------------------------------------------------------------------------------------------|
| ABRAHAM LELISA CEO & GENERAL MANAGER Address: Addis Ababa, Ethiopia Email: contact.abrahamlelisa@gmail.com Tel: +251 91 212 5550 | |
| PROJECT | Mixed Use Building [2B+G+18+Terrace] |
| OWNER | ATO YEHUALASHET LEMA W/MESKEL |
| DRAWING LOCATION | Addis Ababa, Woreda - 04, Block No. 07, Parcel 08 Title deed no.- Bole/06/110/1954/06 |
| TITLE | STAIR REINFORCEMENT |



| | | |
|----------------|----------------------|----------------------------------------------|
| Scales 1:50 | | Originator BEAM ARCHITECTS & ENGINEERS |
| Design Team | Drawn By MERON H. | Approved By ABRAHAM LELISA (PPST 1600) |
| File No. -- | Date MAY, 2024 | ST 18/37 |

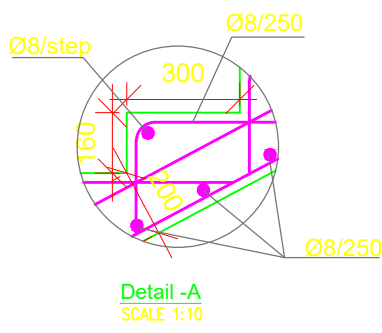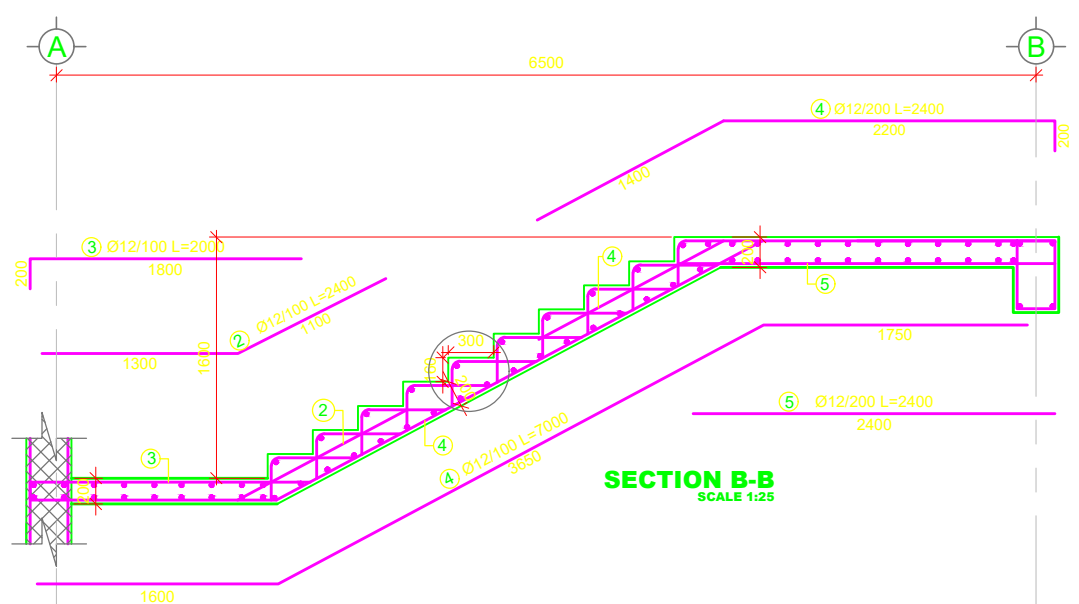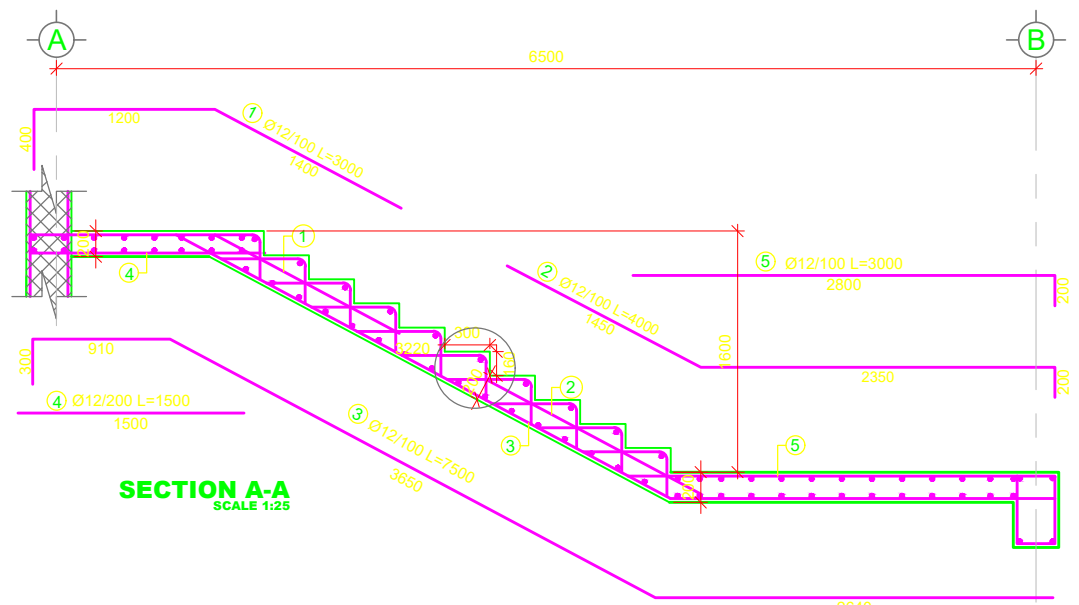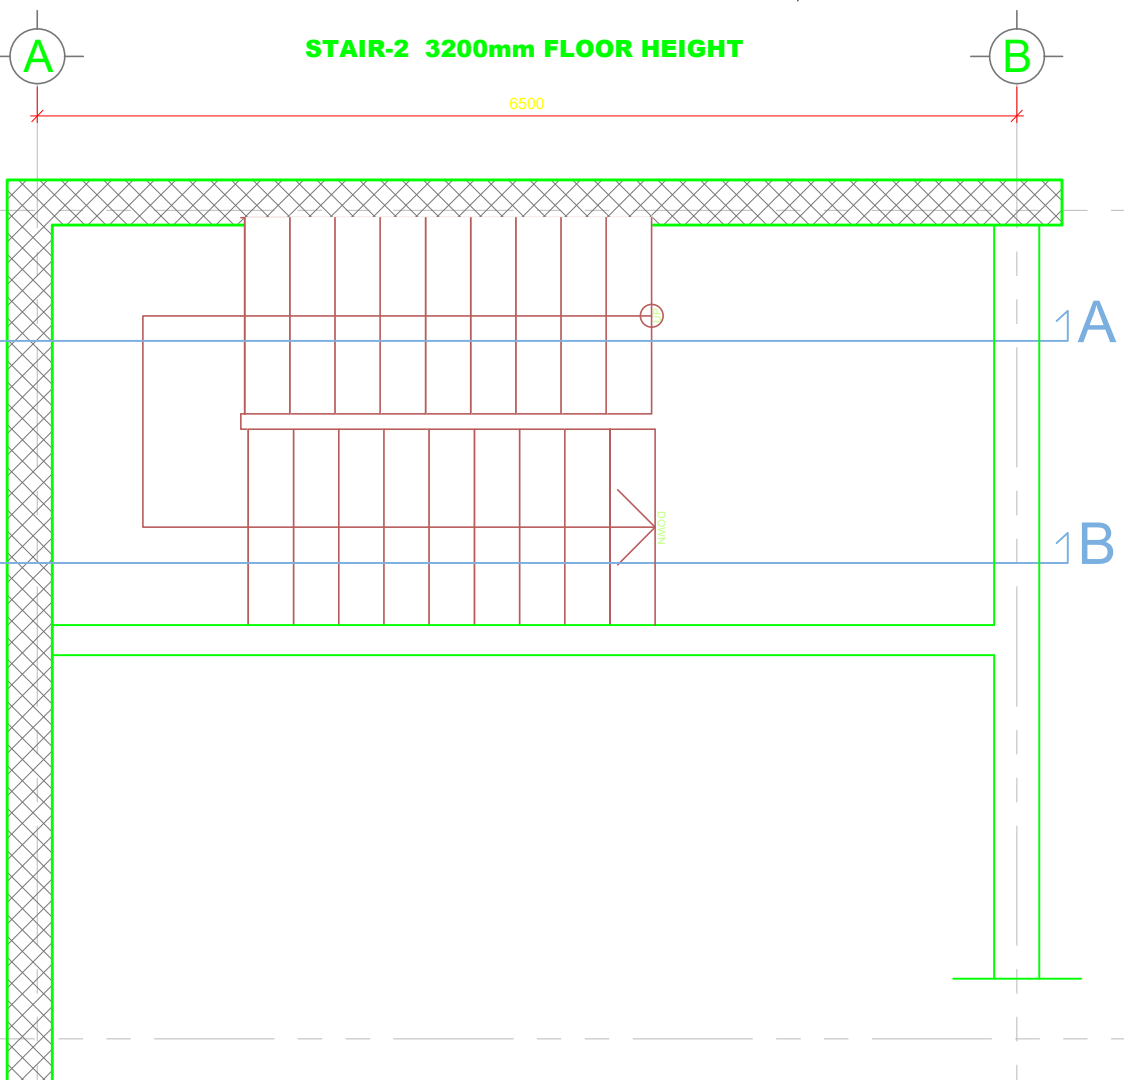

NOTES

(1) THIS DRAWING IS THE PROPERTY OF BEAM CONSULTING ARCHITECTS AND ENGINEERS P.L.C. A.A., ETHIOPIA. IT IS NOT ALLOWED TO REPRODUCE ITS CONTENTS IN ANY FORM EXCEPT FOR THE PURPOSE FOR WHICH IT IS INTENDED.

(2) THIS DRAWING IS NOT TO BE SCALED. STATED DIMENSIONS ONLY ARE TO BE CONSIDERED.

(3) ANY DISCREPANCIES ARE TO BE BROUGHT TO THE ATTENTION OF THE ENGINEER AND RESOLVED BEFORE COMMENCEMENT OF ANY WORK.

(4) SITE WORK AND LEVELS COULD BE RE-ARRANGED ON SITE.


(5) CROSS-CHECK ALL ARCHITECTURAL, STRUCTURAL, ELECTRICAL, SANITARY & MECHANICAL DRAWINGS COMMENCING CONSTRUCTION AND IF ANY DISCREPANCY IN OBSERVED PLEASE REPORT TO ARCHITECT.

(6) THE CONTRACTOR IS OBLIGED TO INFORM THE CONSULTANT OF DISCREPANCIES, IF ANY, BETWEEN THESE DRAWINGS AND THE WORKS. THE CONTRACTOR SHALL NOT PROCEED WITH THE RELEVANT WORKS UNTIL RECEIPT OF AN INSTRUCTION, IN WRITING, BY THE CONSULTANT.

no part of this document may be reproduced, stored or transmitted in any means, without the previous written permission of the author copyright ©





| | | |
|----------------|---------------------------------------------|-------------------------------------------|
| Drawing status | <input type="checkbox"/> SCHEMATIC DRAWINGS | <input type="checkbox"/> FOR CONSTRUCTION |
| | <input type="checkbox"/> PRELIMINARY DESIGN | <input type="checkbox"/> FINAL DESIGN |
| REVISIONS | <input type="checkbox"/> NEW | <input type="checkbox"/> MODIFIDE |
| | <input type="checkbox"/> AS BUILT | |
| Rev. | Discription | BY |

| | |
|---|---------------------------------------------------------------------------------------------|
| ABRAHAM LELISA CEO & GENERAL MANAGER Address: Addis Ababa, Ethiopia Email: contact.abrahamlelisa@gmail.com Tel: +251 91 212 5550 | |
| PROJECT | Mixed Use Building [2B+G+18+Terrace] |
| OWNER | ATO YEHUALASHET LEMA W/MESKEL |
| LOCATION | Addis Ababa, Woreda - 04, Block No. 07, Parcel 08 Title deed no.- Bole/06/110/1954/06 |
| TITLE | STAIR REINFORCEMENT |



BEAM
CONSULTING ARCHITECTS & ENGINEERS
Experience the Quality you Deserve!
Copyright BEAM ARCHITECTS AND ENGINEERS
Consulting Architects and Engineers P.L.C.
Tel : +251-920 489 270
E-mail : beamethiopia@gmail.com

| | | |
|-----------------------|----------------------|----------------------------------------------|
| Scales 1:50 | | Originator BEAM ARCHITECTS & ENGINEERS |
| Design Team | Drawn By MERON H. | Approved By ABRAHAM LELISA (PPST 1600) |
| File No. -- | Date MAY, 2024 | ST 19/37 |

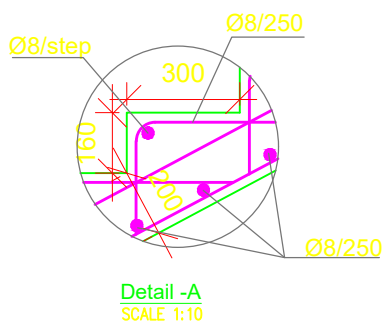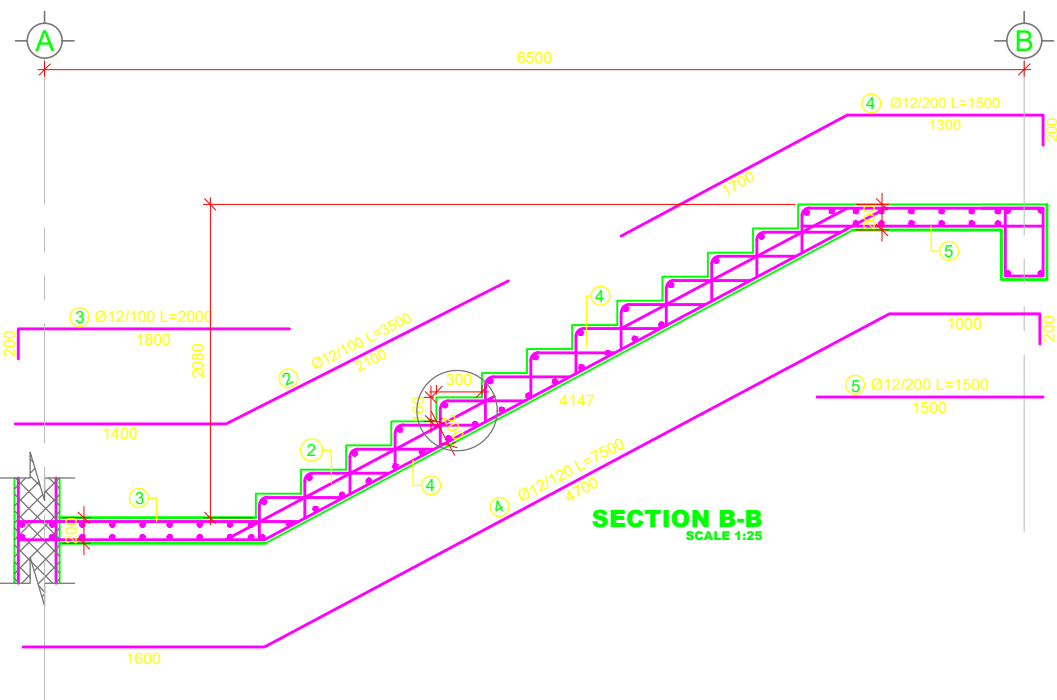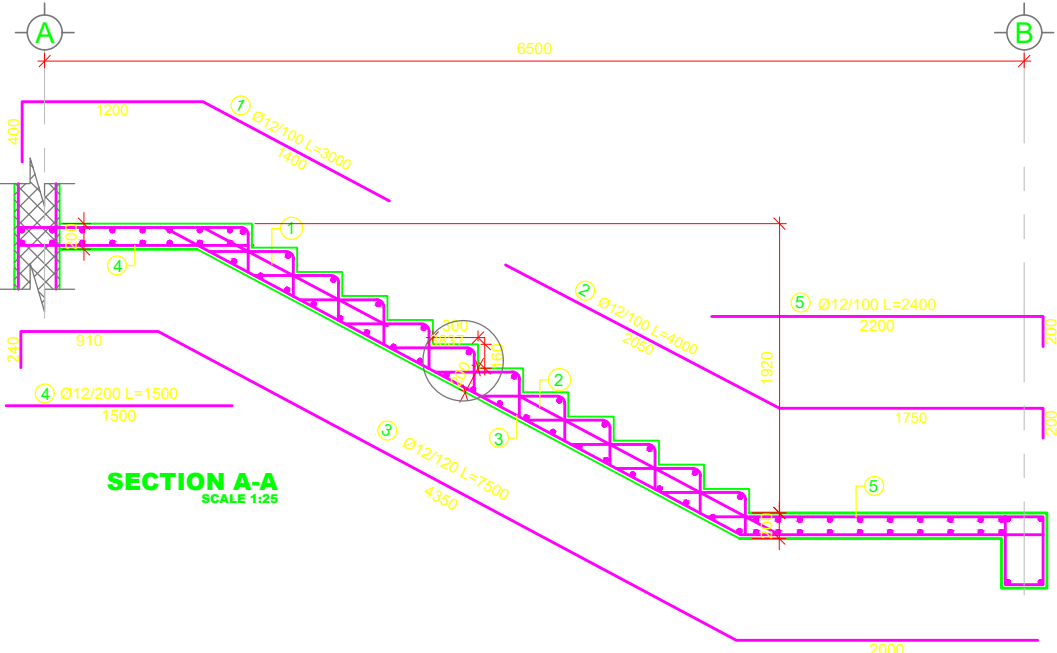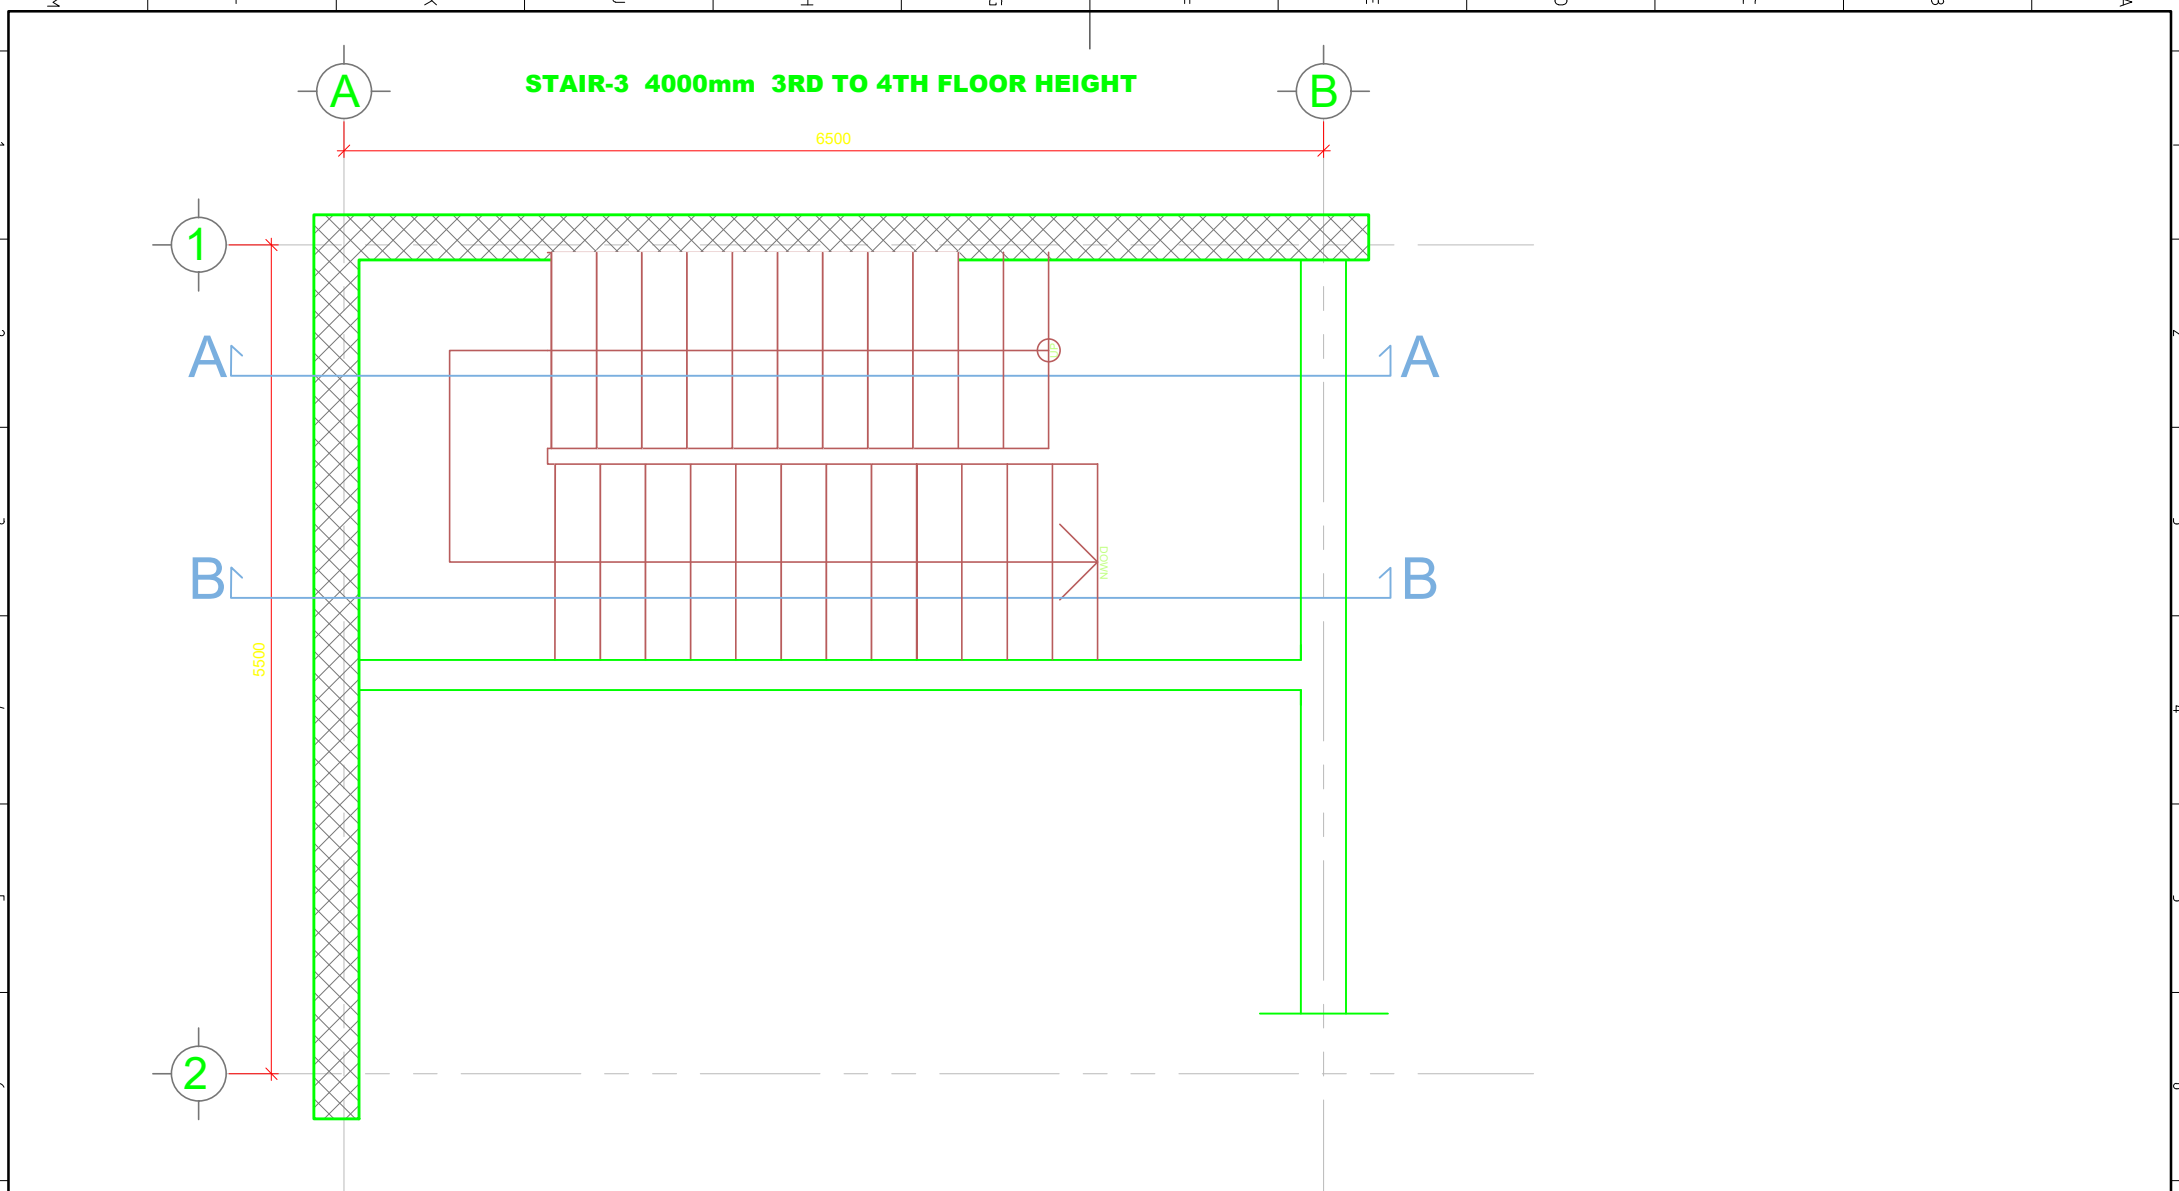

NOTES

(1) THIS DRAWING IS THE PROPERTY OF BEAM CONSULTING ARCHITECTS AND ENGINEERS PLC. A.A., ETHIOPIA. IT IS NOT ALLOWED TO REPRODUCE ITS CONTENTS IN ANY FORM EXCEPT FOR THE PURPOSE FOR WHICH IT IS INTENDED.

(2) THIS DRAWING IS NOT TO BE SCALED. STATED DIMENSIONS ONLY ARE TO BE CONSIDERED.

(3) ANY DISCREPANCIES ARE TO BE BROUGHT TO THE ATTENTION OF THE ENGINEER AND RESOLVED BEFORE COMMENCEMENT OF ANY WORK.

(4) SITE WORK AND LEVELS COULD BE RE-ARRANGED ON SITE.


(5) CROSS-CHECK ALL ARCHITECTURAL, STRUCTURAL, ELECTRICAL, SANITARY & MECHANICAL DRAWINGS COMMENCING CONSTRUCTION AND IF ANY DISCREPANCY IN OBSERVED PLEASE REPORT TO ARCHITECT.

(6) THE CONTRACTOR IS OBLIGED TO INFORM THE CONSULTANT OF DISCREPANCIES, IF ANY, BETWEEN THESE DRAWINGS AND THE WORKS. THE CONTRACTOR SHALL NOT PROCEED WITH THE RELEVANT WORKS UNTIL RECEIPT OF AN INSTRUCTION, IN WRITING, BY THE CONSULTANT.

no part of this document may be reproduced, stored or transmitted in any means, without the previous written permission of the author copyright ©

| Drawing status | <input type="checkbox"/> SCHEMATIC DRAWINGS <input type="checkbox"/> FOR CONSTRUCTION | | |
|----------------|--------------------------------------------------------------------------------------------------|----|--|
| | <input type="checkbox"/> PRELIMINARY DESIGN | | |
| REVISIONS | <input type="checkbox"/> FINAL DESIGN | | |
| | <input type="checkbox"/> NEW <input type="checkbox"/> MODIFIDE <input type="checkbox"/> AS BUILT | | |
| Rev. | Discription | BY | |

| | |
|---|---------------------------------------------------------------------------------------------|
| ABRAHAM LELISA CEO & GENERAL MANAGER Address: Addis Ababa, Ethiopia Email: contact.abrahamlelisa@gmail.com Tel: +251 91 212 5550 | |
| PROJECT | Mixed Use Building [2B+G+18+Terrace] |
| OWNER | ATO YEHUALASHET LEMA W/MESKEL |
| LOCATION | Addis Ababa, Woreda - 04, Block No. 07, Parcel 08 Title deed no.- Bole/06/110/1954/06 |
| TITLE | STAIR REINFORCEMENT |



BEAM
CONSULTING ARCHITECTS & ENGINEERS
Experience the Quality you
Deserve!
Copyright BEAM ARCHITECTS AND ENGINEERS
Consulting Architects and Engineers P.L.C.
Tel : +251-920 489 270
E-mail : beamethiopia@gmail.com

| | | |
|----------------|----------------------|----------------------------------------------|
| Scales 1:50 | | Originator BEAM ARCHITECTS & ENGINEERS |
| Design Team | Drawn By MERON H. | Approved By ABRAHAM LELISA (PPST 1600) |
| File No. -- | Date MAY, 2024 | ST 20/37 |